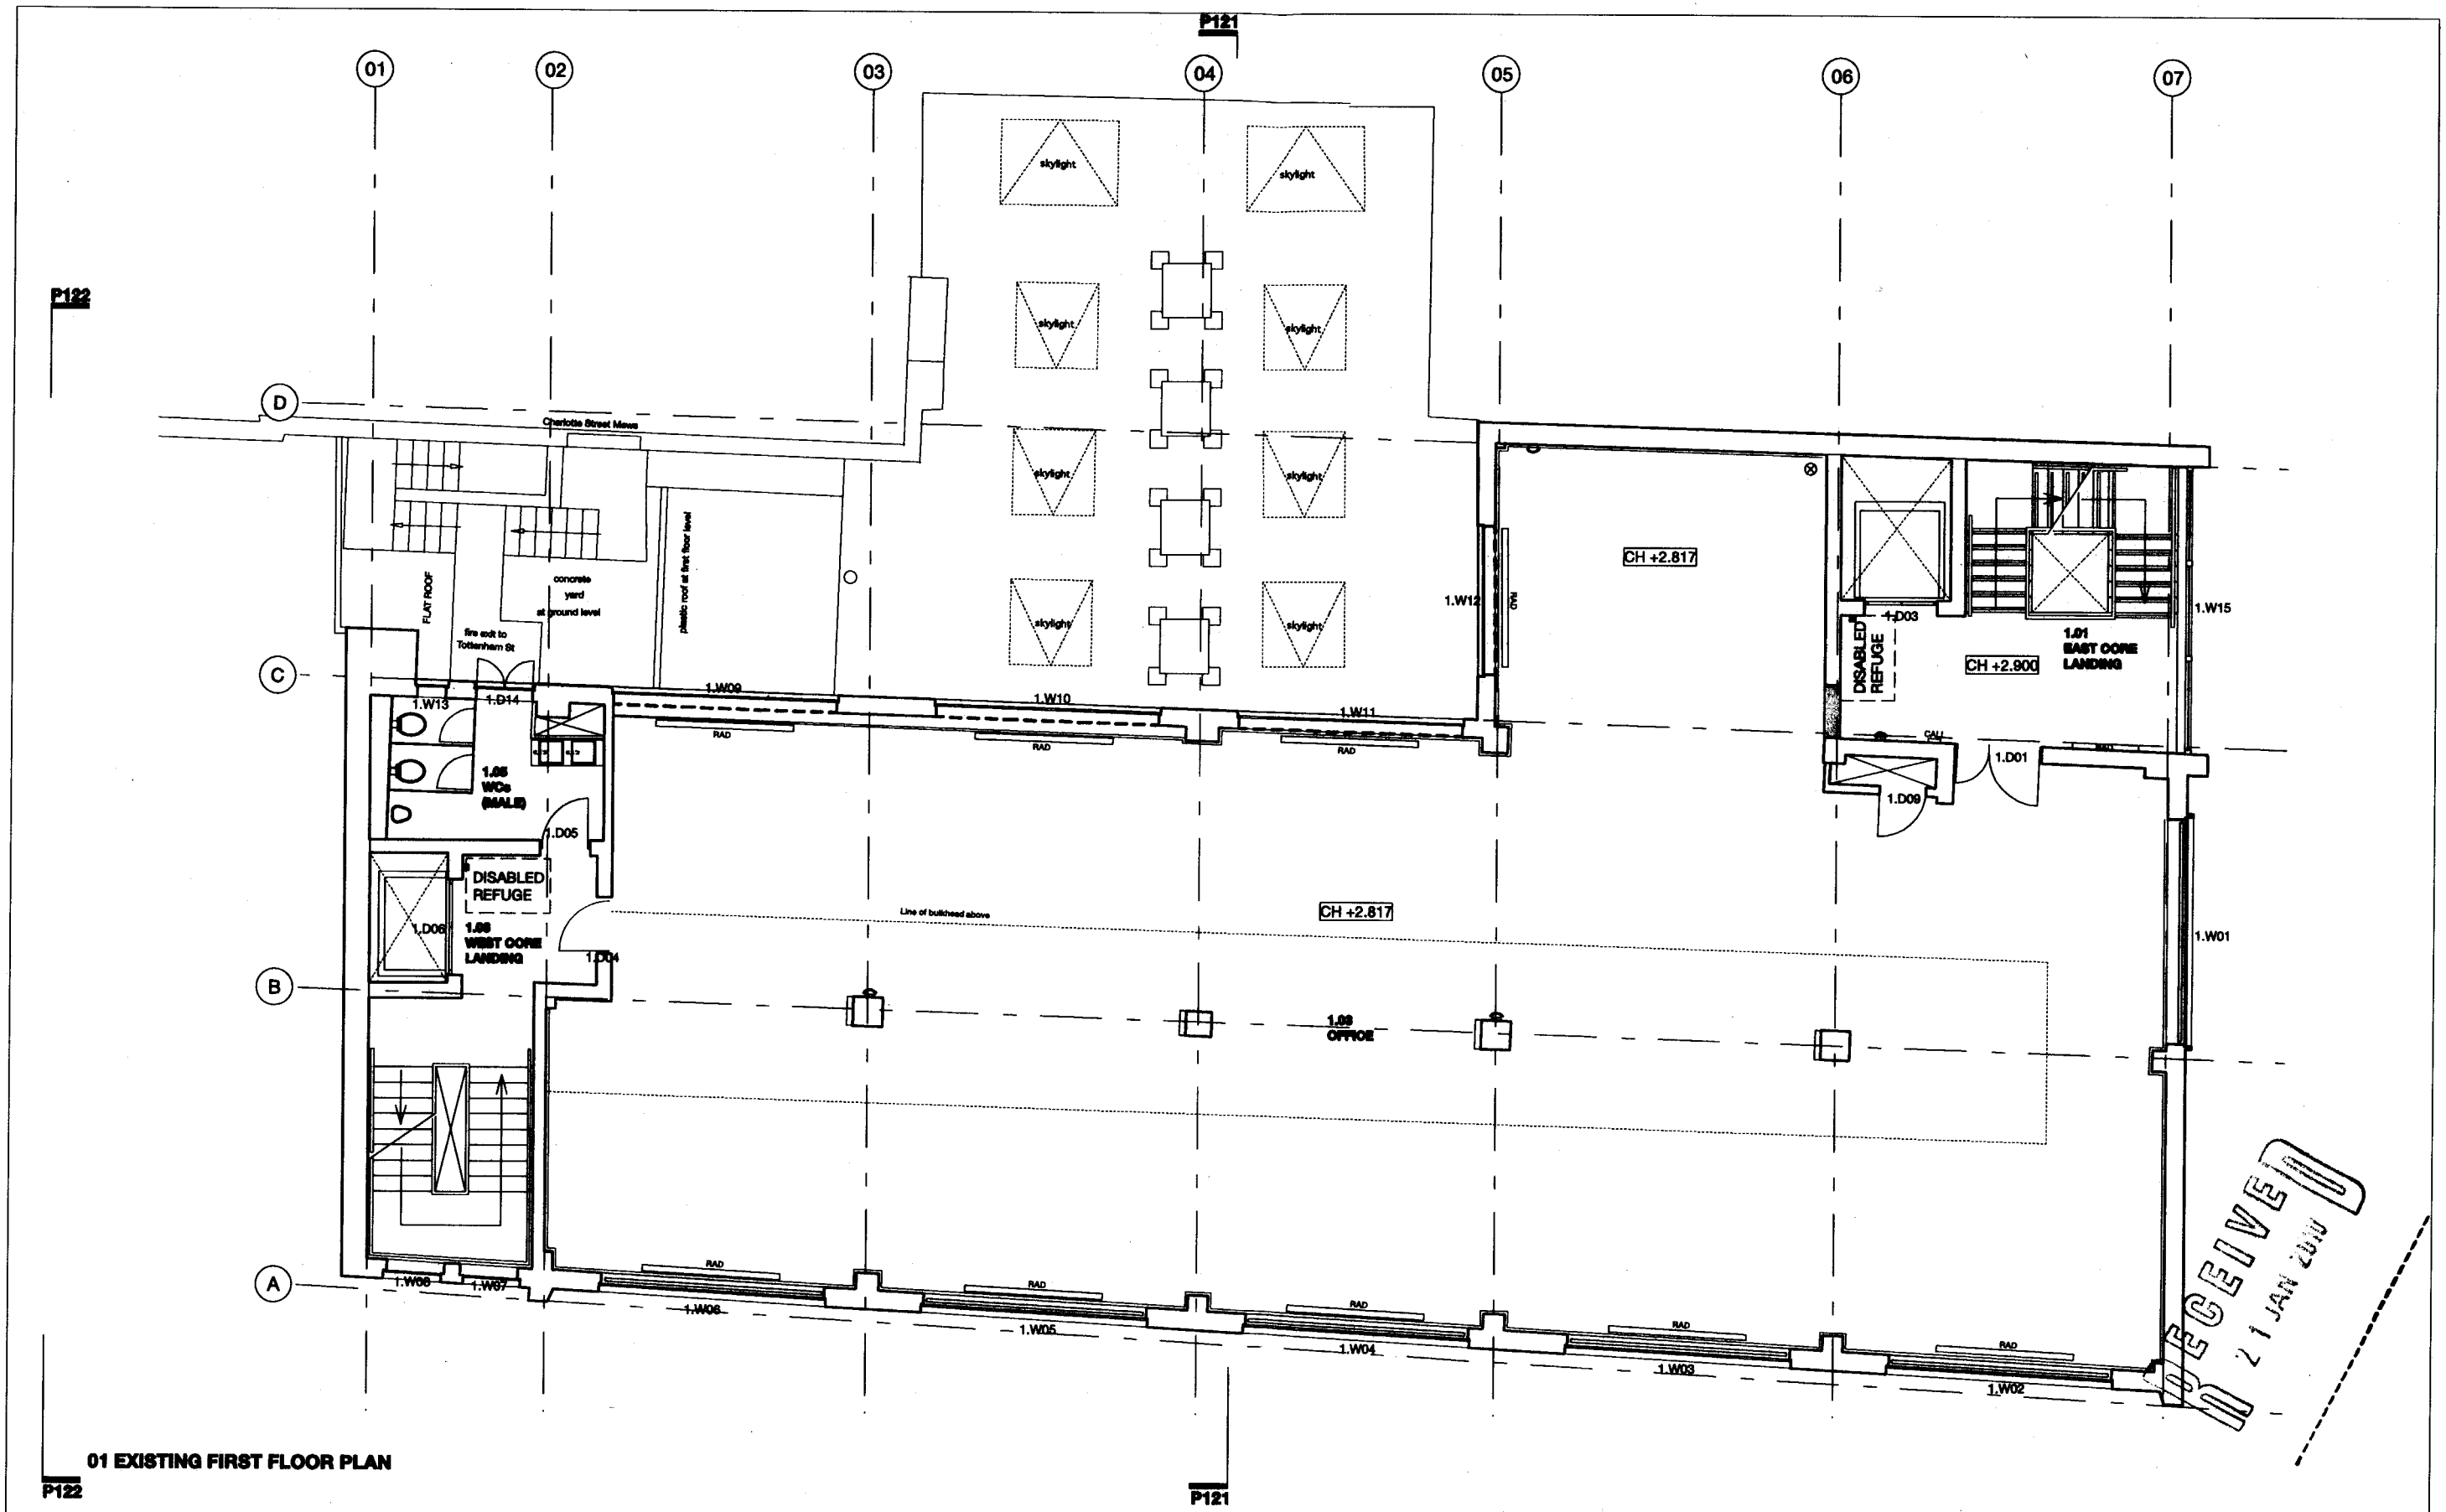

01 EXISTING FIRST FLOOR PLAN

P122

P121

REV.	DATE	DESCRIPTION
-	08.10.09	1. Issued for planning
A	15.01.10	1. Issued for planning revision

REV.	DATE	DESCRIPTION
-	--.--.--	

NOTES:
1. ALL DIMENSIONS IN MM
2. THIS DRAWING TO BE READ IN CONJUNCTION WITH ALL RELEVANT CONTRACT DOCUMENTS
3. THIS DRAWING TO BE READ IN CONJUNCTION WITH ALL ENGINEER'S DRAWINGS
4. DO NOT SCALE FROM THIS DRAWING
5. REPORT ANY ERRORS, CONTRADICTIONS, AND OMISSIONS TO THE ARCHITECT AS SOON AS POSSIBLE

KEY:

nissenadams LLP
Unit 217 Gt Guildford Business Sq
30 Great Guildford Street
London SE1 0HS
t 020 7633 0880
f 020 7633 0883
info@nissenadams.com

JOB NO: A378
SCALE: 1:50 @ A1 1:100 @ A3
STATUS:

DRAWING NAME: EXISTING FIRST FLOOR PLAN
PROJECT NAME: FCB STUDIO
DRAWING NO: P101/A