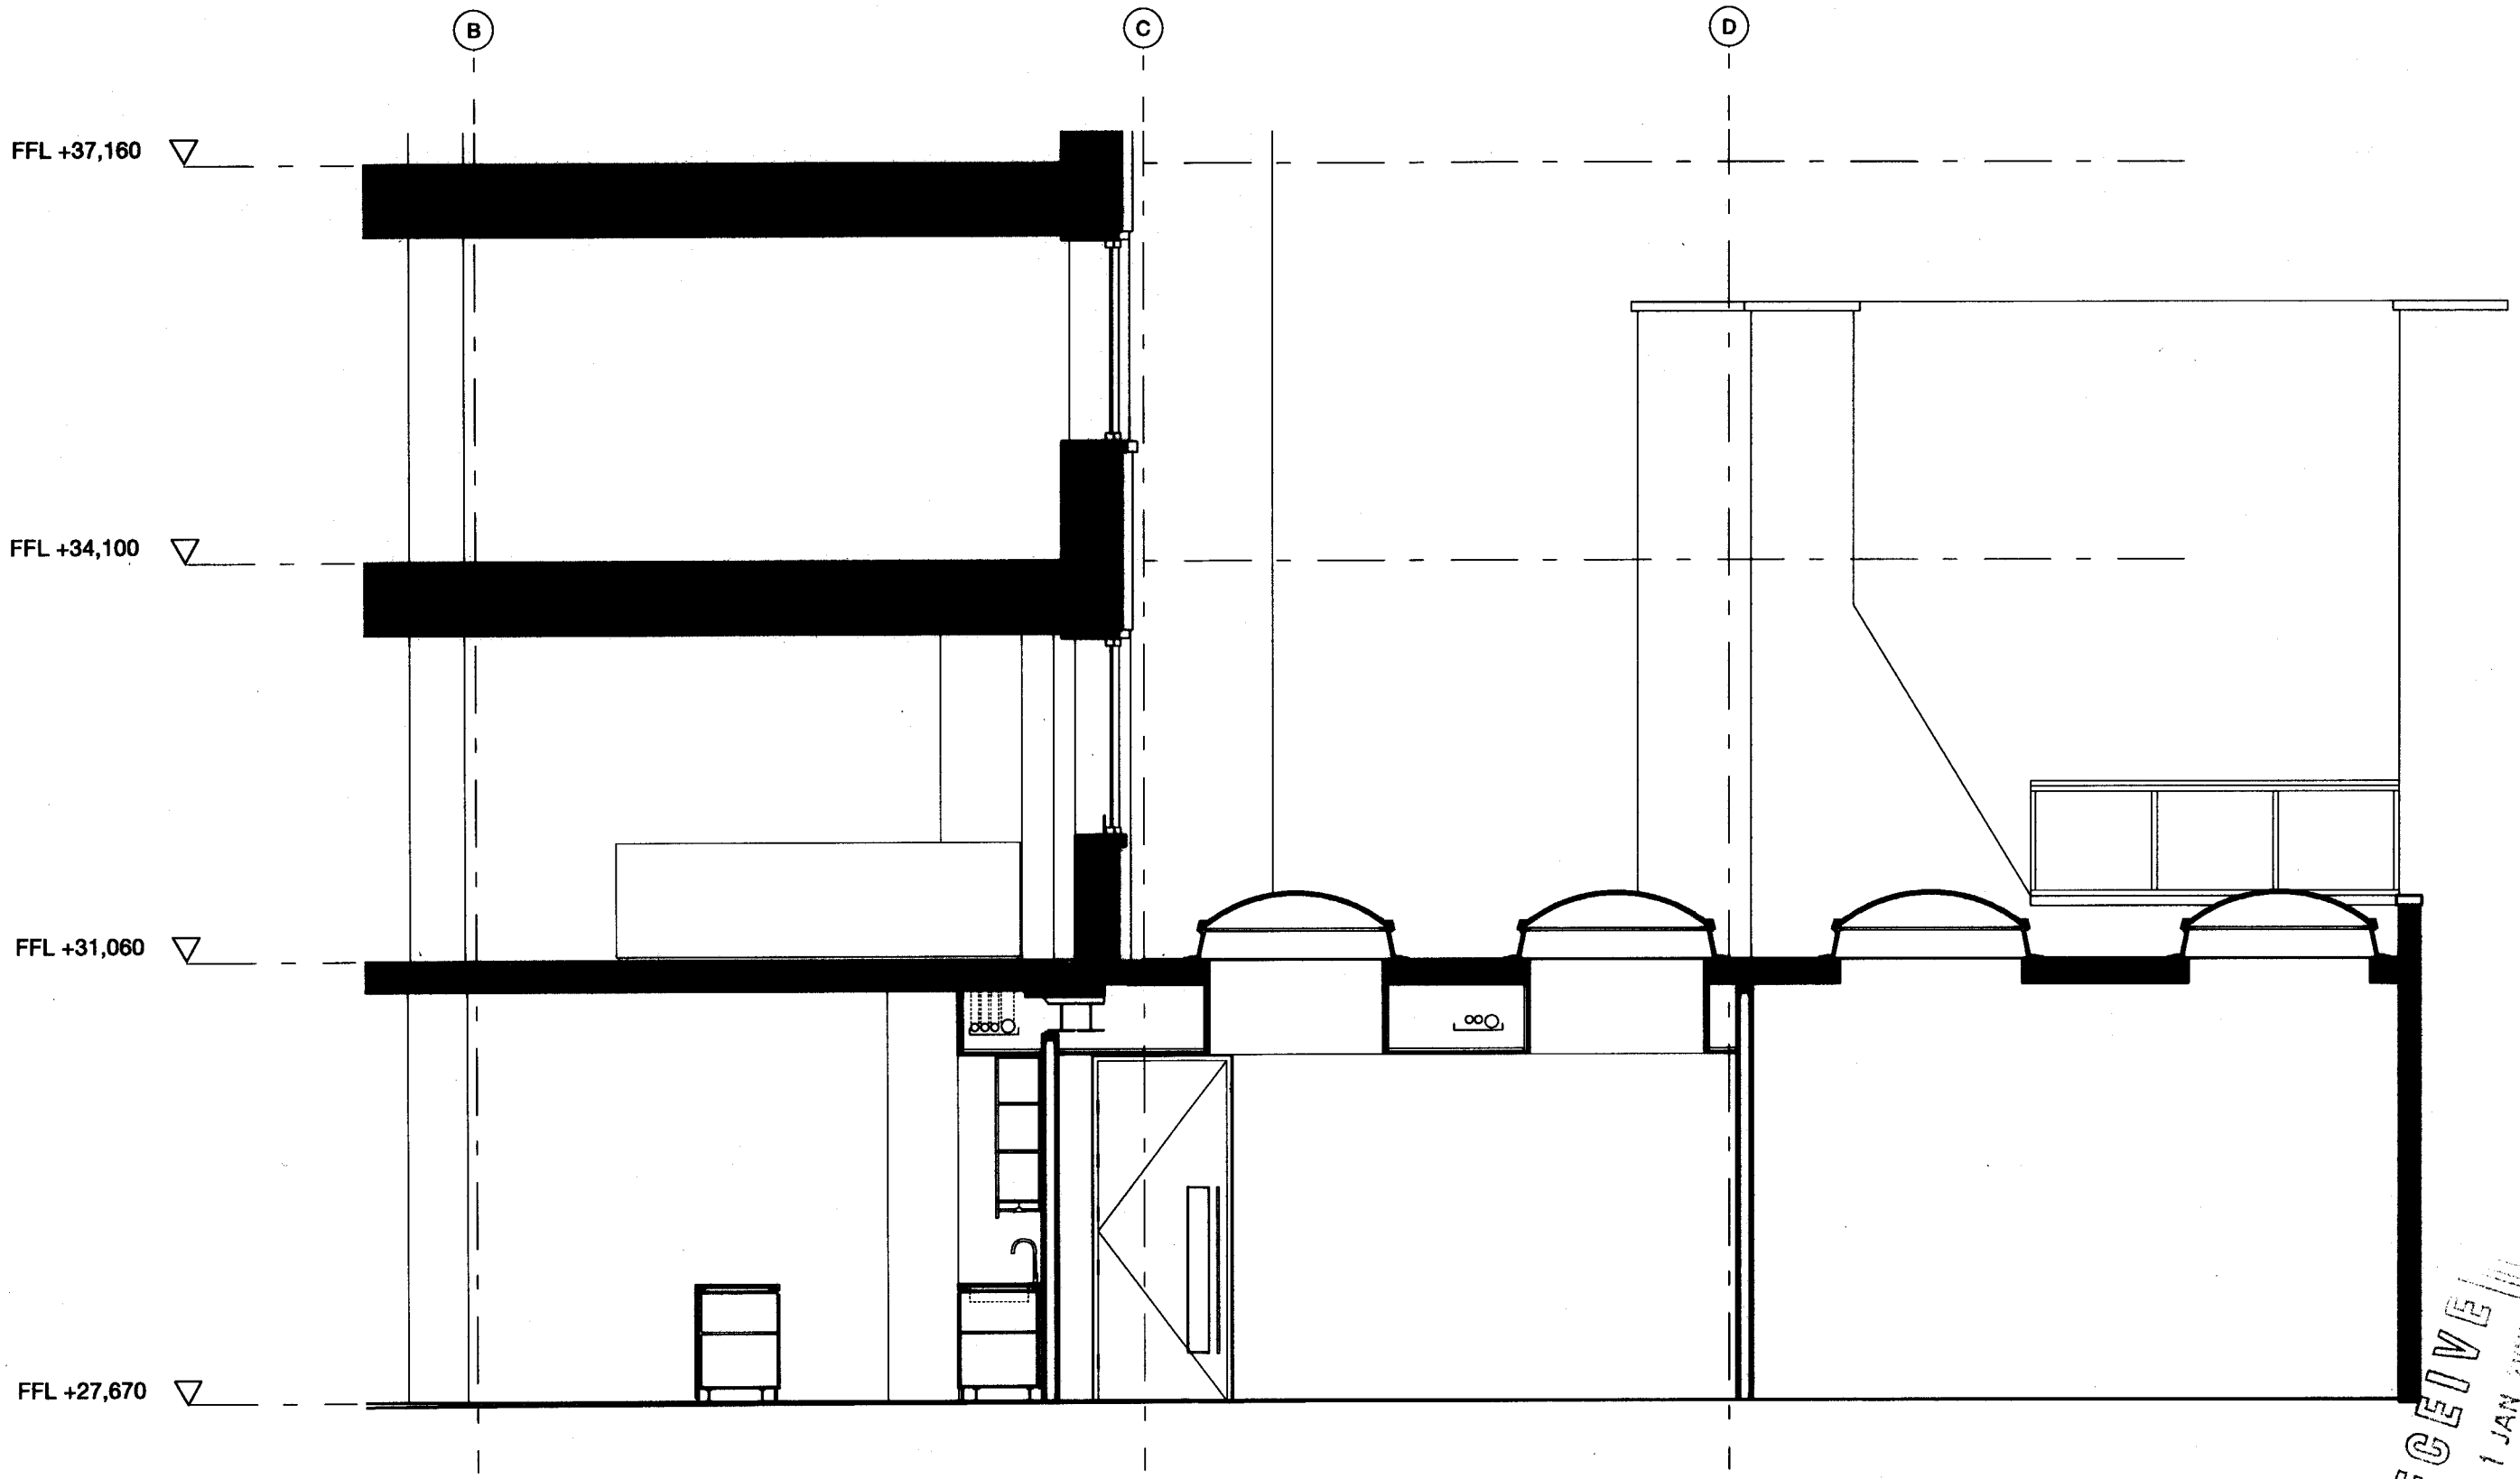

01 EXISTING SECTION FF

RECEIVED
21 JAN 2010

REV.	DATE	DESCRIPTION
-	08.10.09	1. Issued for planning
A	15.01.10	1. Issued for planning revision

REV.	DATE	DESCRIPTION
-	--/--/--	

NOTES:
1. ALL DIMENSIONS IN MM
2. THIS DRAWING TO BE READ IN CONJUNCTION WITH ALL RELEVANT CONTRACT DOCUMENTS
3. THIS DRAWING TO BE READ IN CONJUNCTION WITH ALL ENGINEER'S DRAWINGS
4. DO NOT SCALE FROM THIS DRAWING
5. REPORT ANY ERRORS, CONTRADICTIONS, AND OMISSIONS TO THE ARCHITECT AS SOON AS POSSIBLE

KEY: INDICATES EXTENT OF DEMOLITION

nissenadams LLP
Unit 217 Oxo Guildford Business St.
30 Great Guildford Street
London SE1 0HS
t 020 7928 9889
f 020 7928 9888
info@nissenadams.com

JOB NO: A378
SCALE: 1:25 @ A1 1:50 @ A3
STATUS:

DRAWING NAME: EXISTING SECTION FF
PROJECT NAME: FCB STUDIO
DRAWING NO: P121/A