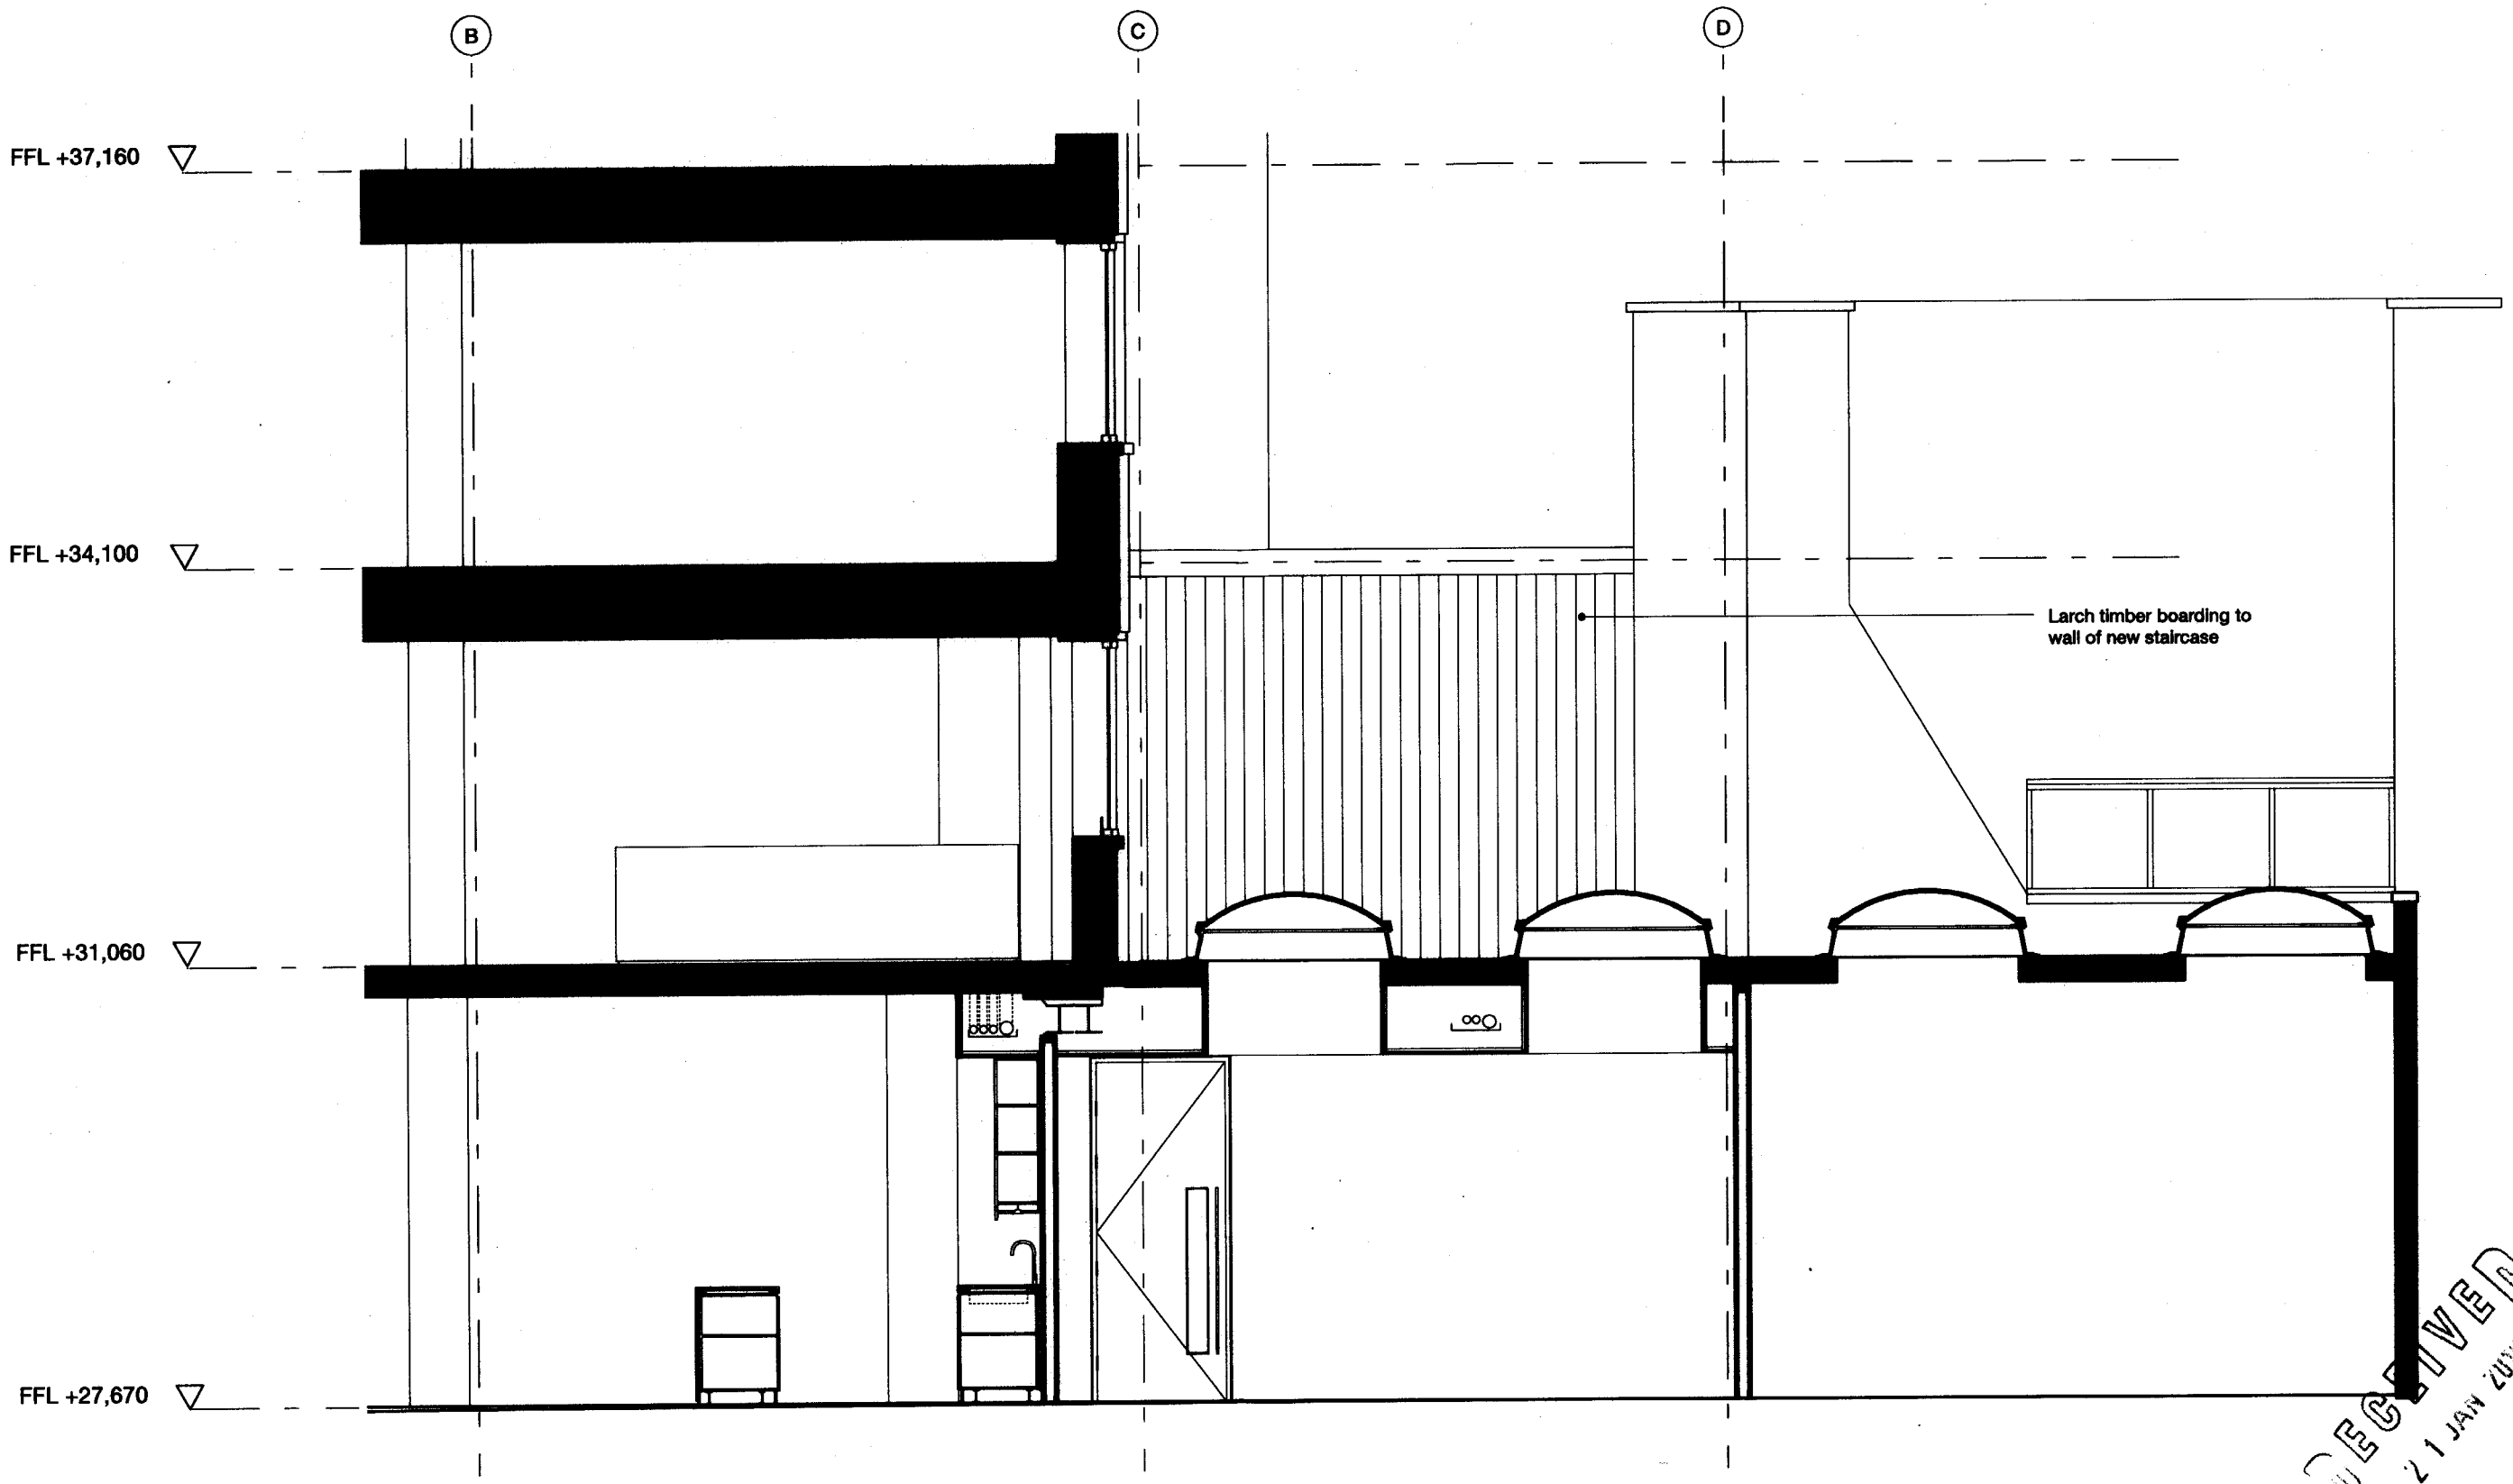

01 PROPOSED SECTION

RECEIVED 21 JAN 2010

REV.	DATE	DESCRIPTION
-	08.10.09	1. Issued for planning
A	15.01.10	1. Issued for planning revision

REV.	DATE	DESCRIPTION
-	--.--.--	

NOTES:
1. ALL DIMENSIONS IN MM
2. THIS DRAWING TO BE READ IN CONJUNCTION WITH ALL RELEVANT CONTRACT DOCUMENTS
3. THIS DRAWING TO BE READ IN CONJUNCTION WITH ALL ENGINEER'S DRAWINGS
4. DO NOT SCALE FROM THIS DRAWING
5. REPORT ANY ERRORS, CONTRADICTIONS, AND OMISSIONS TO THE ARCHITECT AS SOON AS POSSIBLE

KEY: INDICATES EXTENT OF DEMOLITION

nissenadams LLP
Unit 217 St Guildford Business Sq
30 Great Guildford Street
London SE1 0HS
t 020 7633 5999
f 020 7633 5926
info@nissenadams.com

JOB NO: A378
SCALE: 1:25 @ A1 1:50 @ A3
STATUS: PLANNING

DRAWING NAME: PROPOSED SECTION
PROJECT NAME: FCB STUDIO
DRAWING NO: P505/A