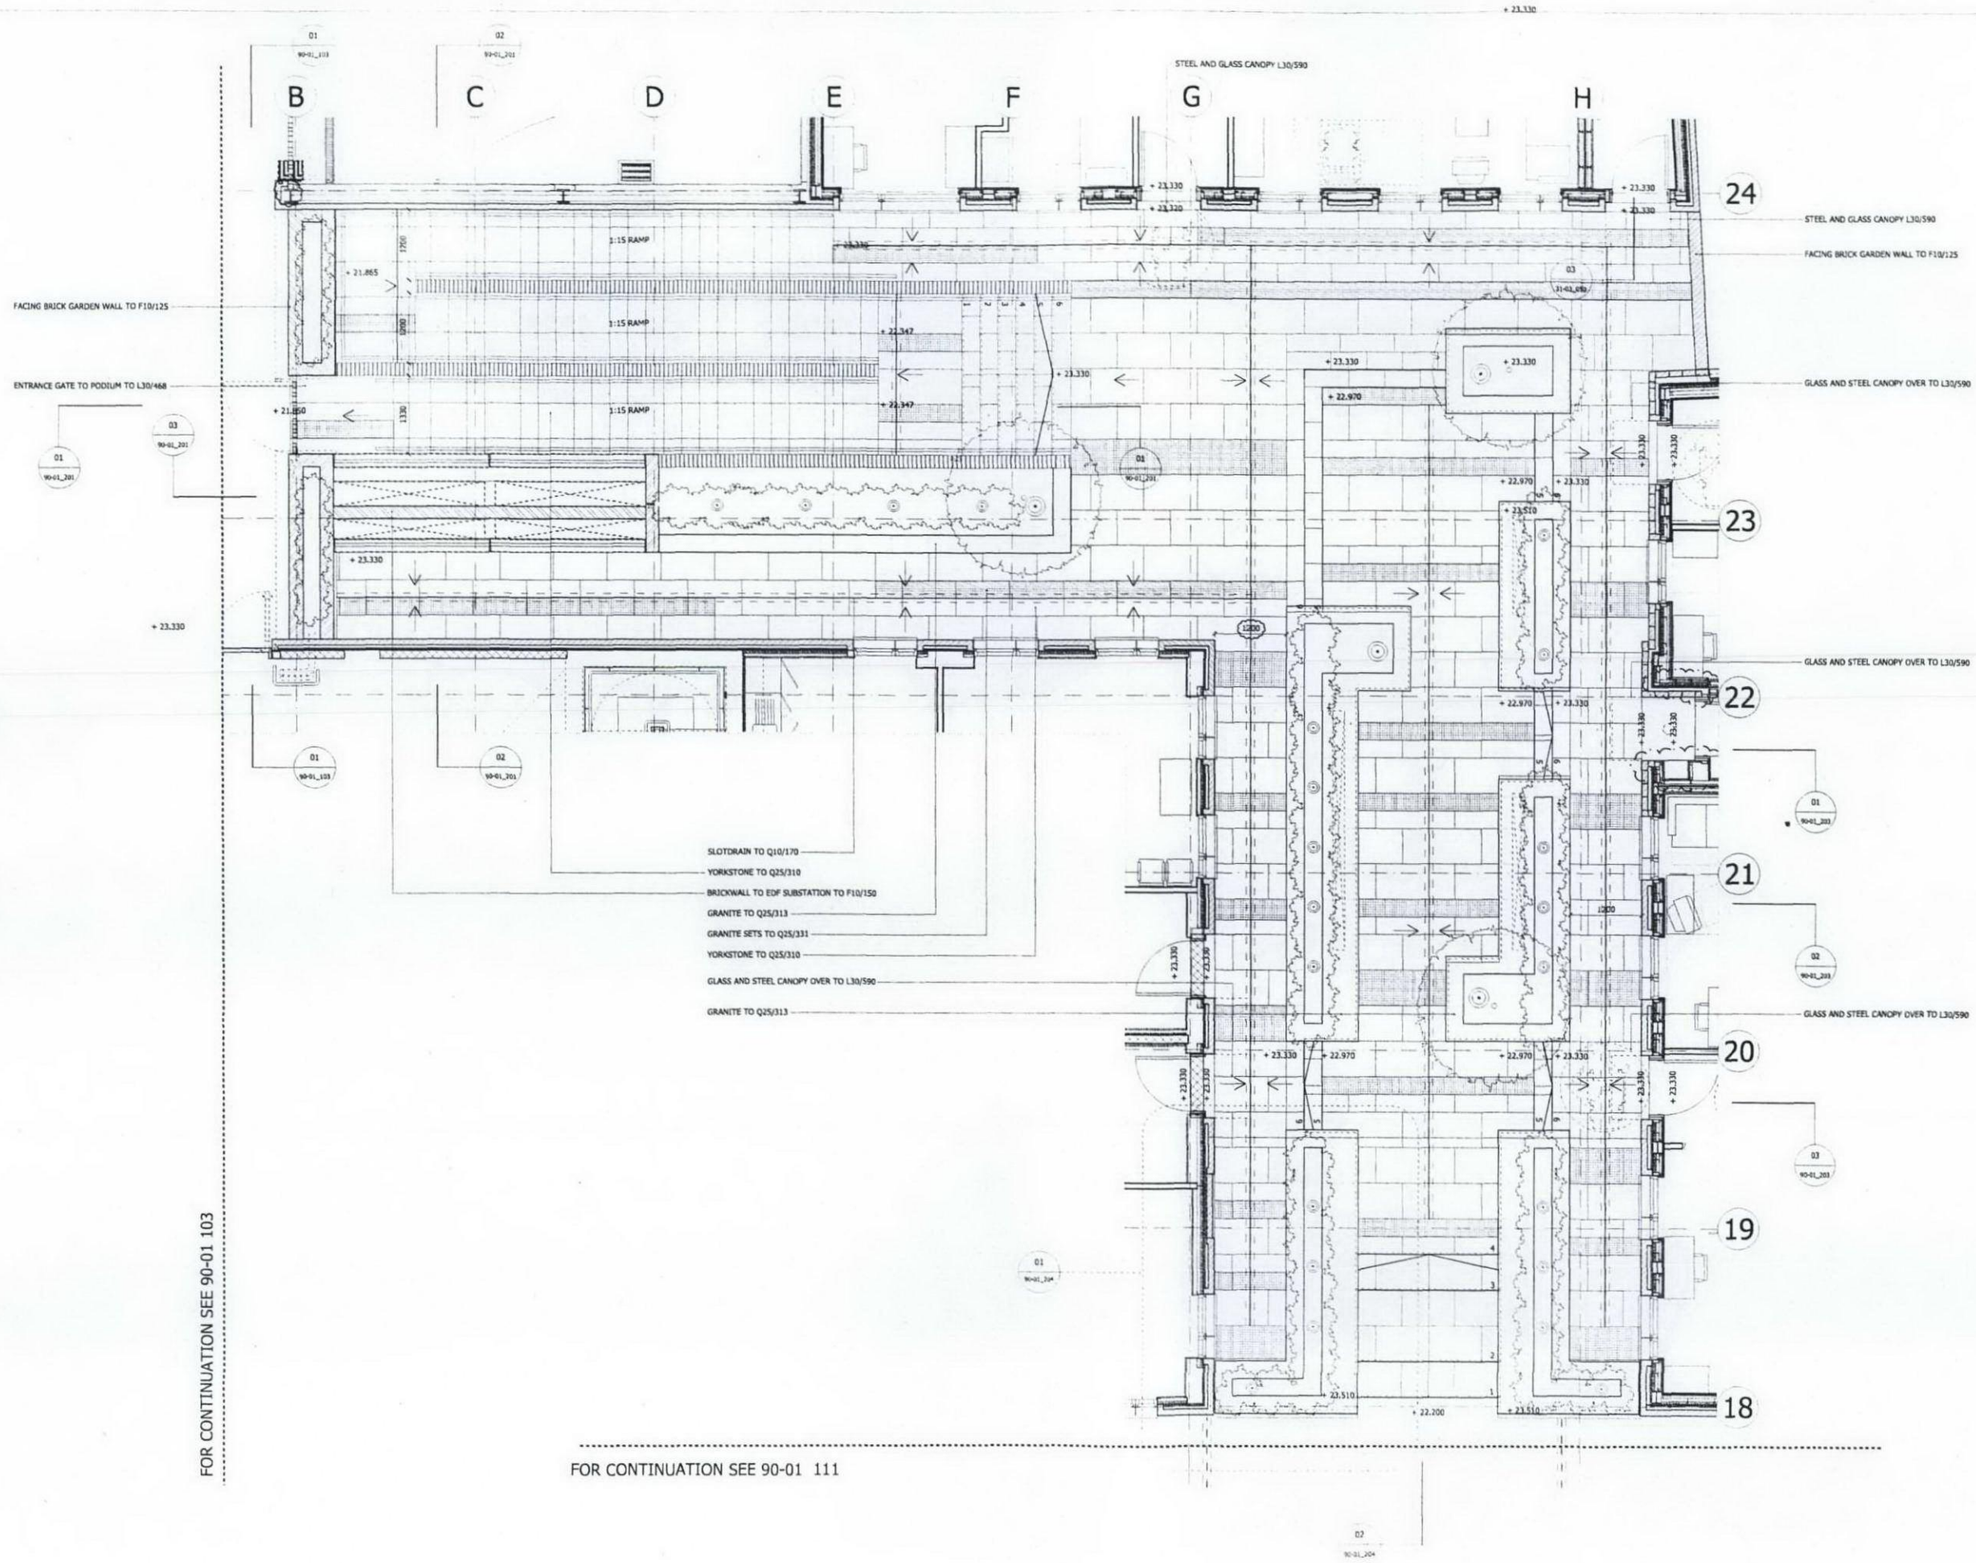

NOTES

DO NOT SCALE FROM THIS DRAWING.

DIMENSIONS TO BE CHECKED ON SITE.

ALL OMISSIONS AND DISCREPANCIES TO BE REPORTED TO THE ARCHITECT IMMEDIATELY.

DRAWINGS BASED ON SURVEY INFORMATION BY MICHAEL GALLIE AND PARTNERS.

GENERAL NOTE

REFER TO LANDSCAPE CONSULTANT DRAWINGS FOR PLANTING PLAN

LIGHTING KEY

(TYPE: ER2) INGROUND LUMINAIRE -BEGA 8805

(TYPE: ER5) PORTABLE FLOOD LIGHTS -BEGA 7925

Amended Condition 5 and 6	24/02/10	MPo	D
Highways Comments Incorporated			
Lifetime Homes notes added	02/04/09	DB	C
Condition 5 and 6	18/03/09	MPo	B
ISSUED FOR EXTERNAL WORKS	11/12/08	DB	A
	Date	Check	Rev

Squire and Partners

77 Wicklow Street London WC1X 9JY
T: 020 7278 5555 F: 020 7239 0495

info@squireandpartners.com
www.squireandpartners.com

Project
UNISON HQ
Euston Road, North Site
London NW1

Drawing
EXTERNAL WORKS
RESI. PEDESTRIAN APPROACH & PODIUM

Drawn	Date	Scale
KN/NT	DEC 2008	1:50
Job number	Drawing number	Revision
05070	90-01_110	D

Original Drawing Size A1