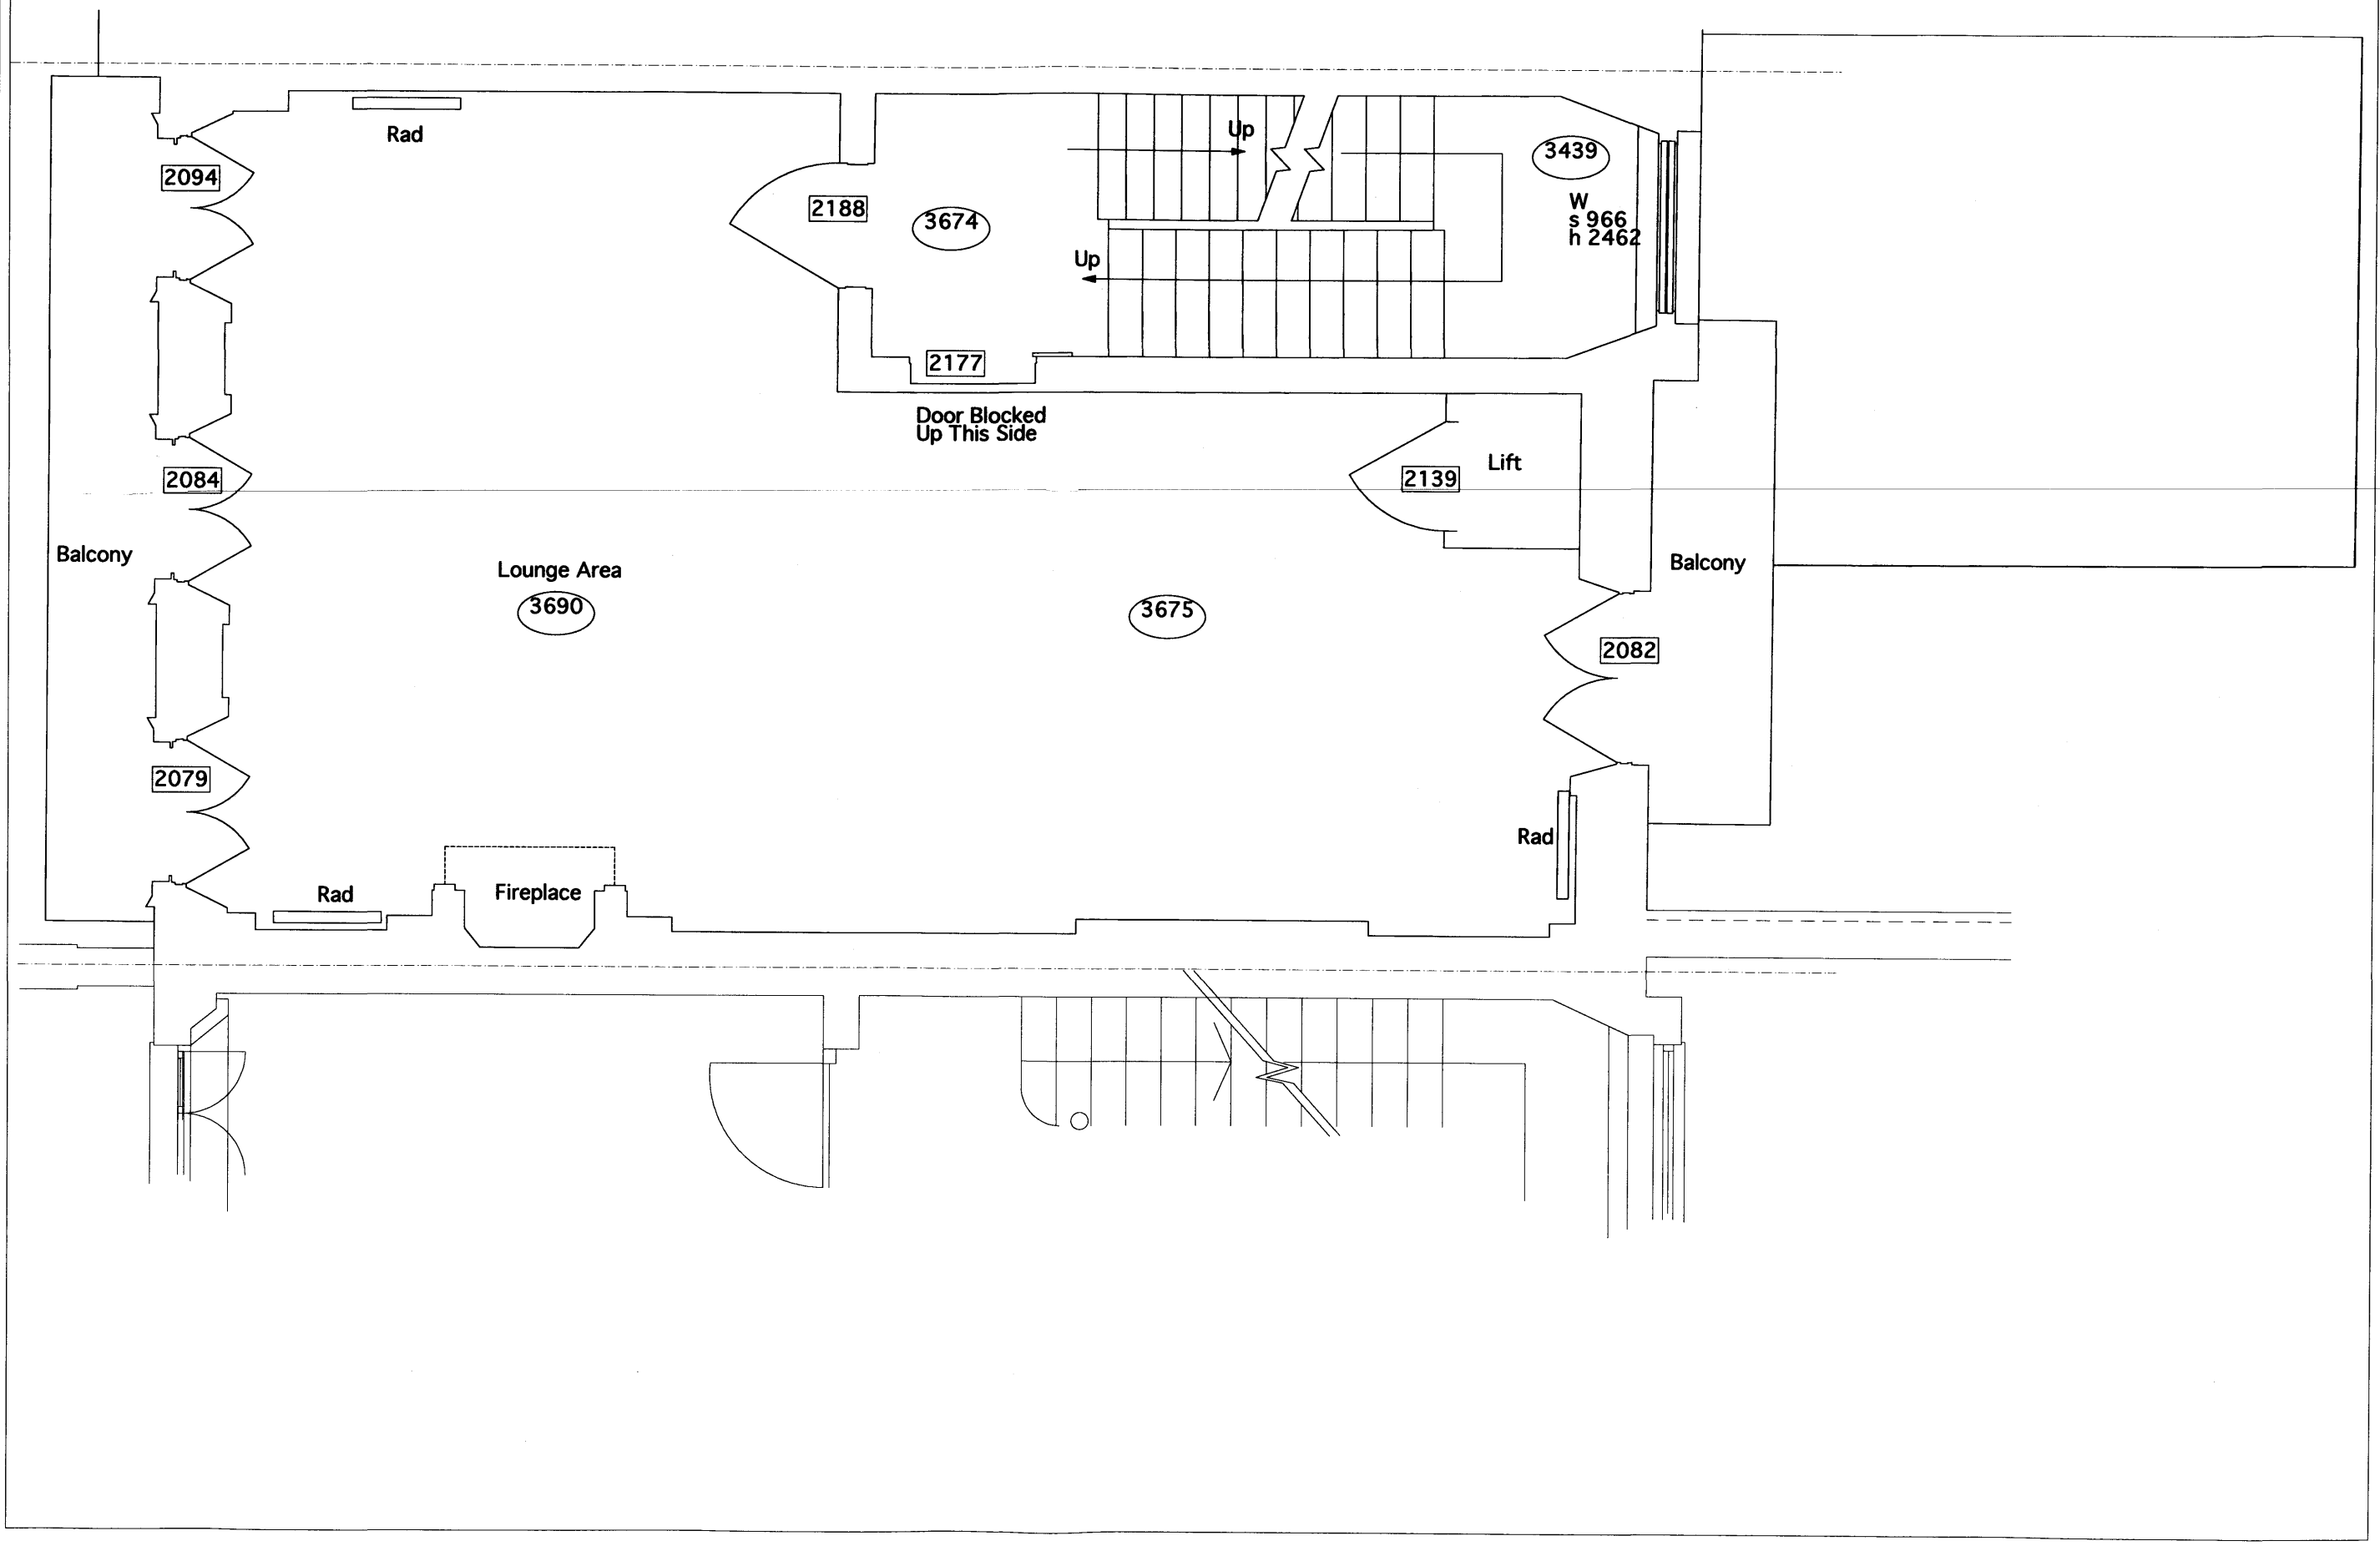

Revision	Date	Amendment	Notes

NO DIMENSIONS ARE TO BE SCALED FROM THE DRAWING. THE CONTRACTOR/MANUFACTURER IS RESPONSIBLE FOR CHECKING ALL DIMENSIONS AND QUERYING ANY DISCREPANCIES. THIS DRAWING IS THE COPYRIGHT OF BURWELL ARCHITECTS AND THE DRAWING IS ISSUED ON CONDITION THAT IT IS NOT COPIED, REPRODUCED, RETAINED OR DISCLOSED TO ANY UNAUTHORISED PERSON, EITHER WHOLLY OR IN PART, WITHOUT WRITTEN CONSENT.

Client University College London
Project 48 Gordon Square, WC1H 0PD
Drawing First Floor Plan As Existing

Scale 1:50 @ A3
Date February 2010
Status Planning
Drawn CL

Project Nº 360
Drawing Nº 360/PL/01E/004
Revision -

NICHOLAS BURWELL architects
California Building Deals Gateway London SE13 7SF
T 020 8305 6010 F 020 8305 6020
E studio@burwellarchitects.com www.burwellarchitects.com