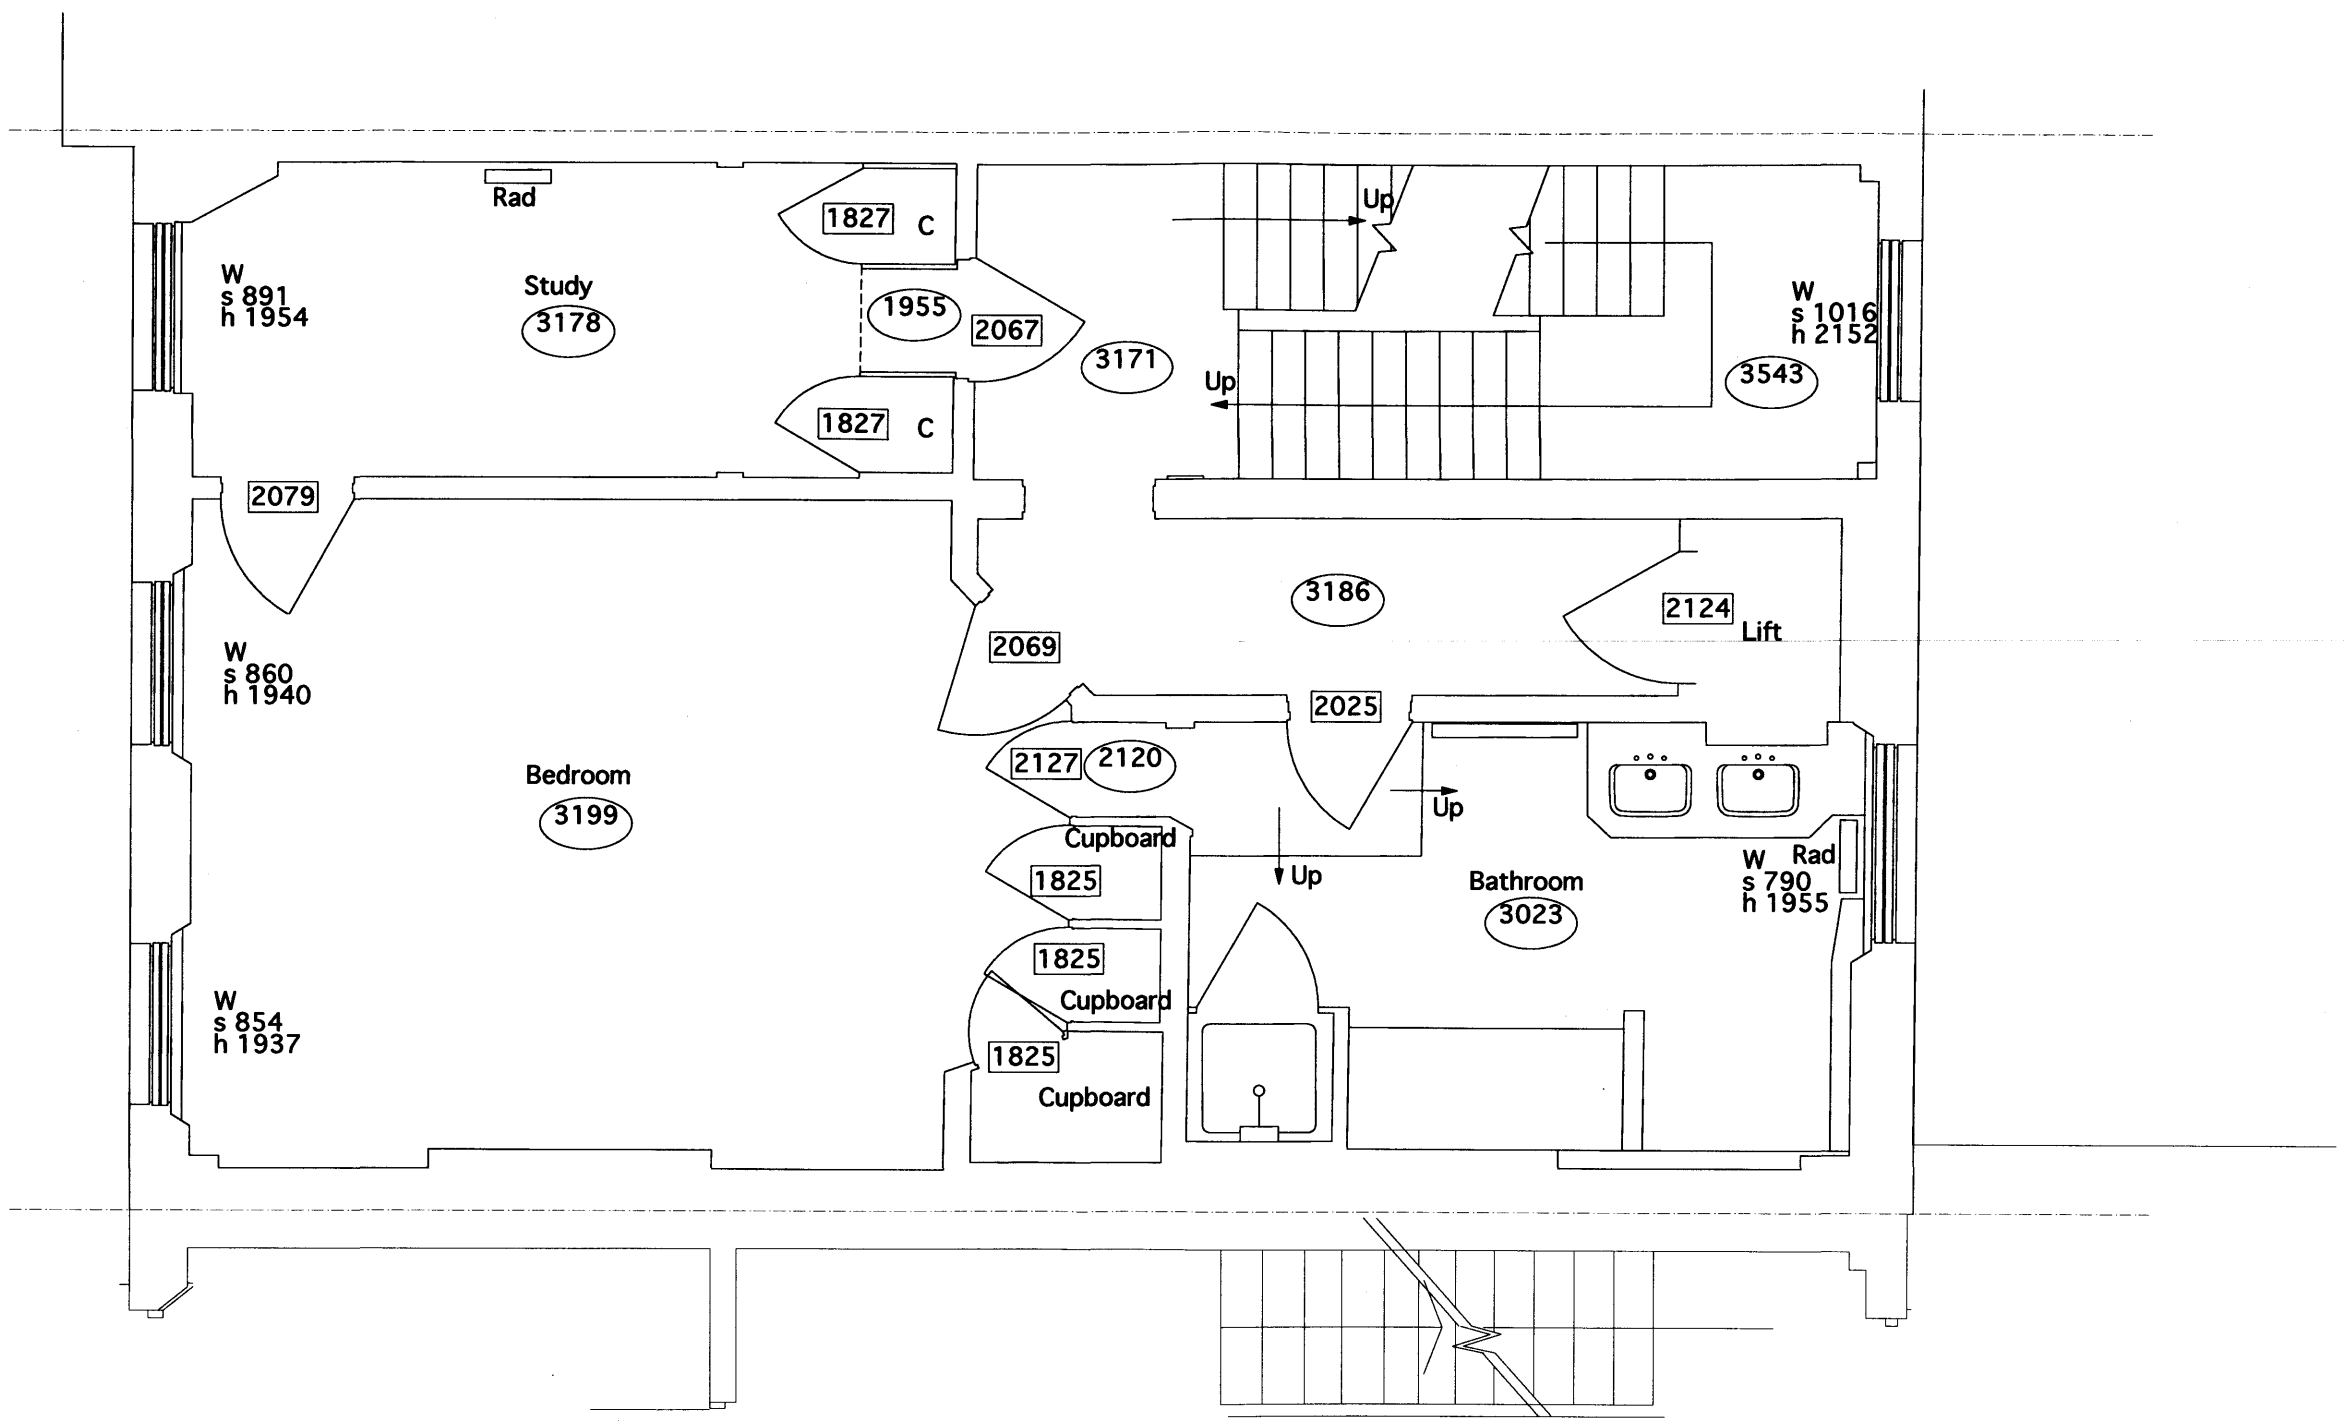

Revision | Date | Amendment | Notes

NO DIMENSIONS ARE TO BE SCALED FROM THIS DRAWING. THE CONTRACTOR MANUFACTURER IS RESPONSIBLE FOR CHECKING ALL DIMENSIONS AND QUERYING ANY DISCREPANCIES. THIS DRAWING IS THE COPYRIGHT OF NICHOLAS BURWELL ARCHITECTS AND MAY NOT BE REPRODUCED, RETAINED OR DISCLOSED TO ANY UNAUTHORISED PERSON, EITHER WHOLLY OR IN PART, WITHOUT WRITTEN CONSENT.

Client: University College London
Project: 48 Gordon Square, WC1H 0PD
Drawing: Second Floor Plan As Existing

Scale: 1:50 @ A3
Date: February 2010
Status: Planning
Drawn: CL

Project Nº: 360
Drawing Nº: 360/PL/02E/005
Revision: -

NICHOLAS BURWELL architects

California Building Deals Gateway London SE13 7SF
T 020 8305 6010 F 020 8305 6020
E studio@burwellarchitects.com www.burwellarchitects.com