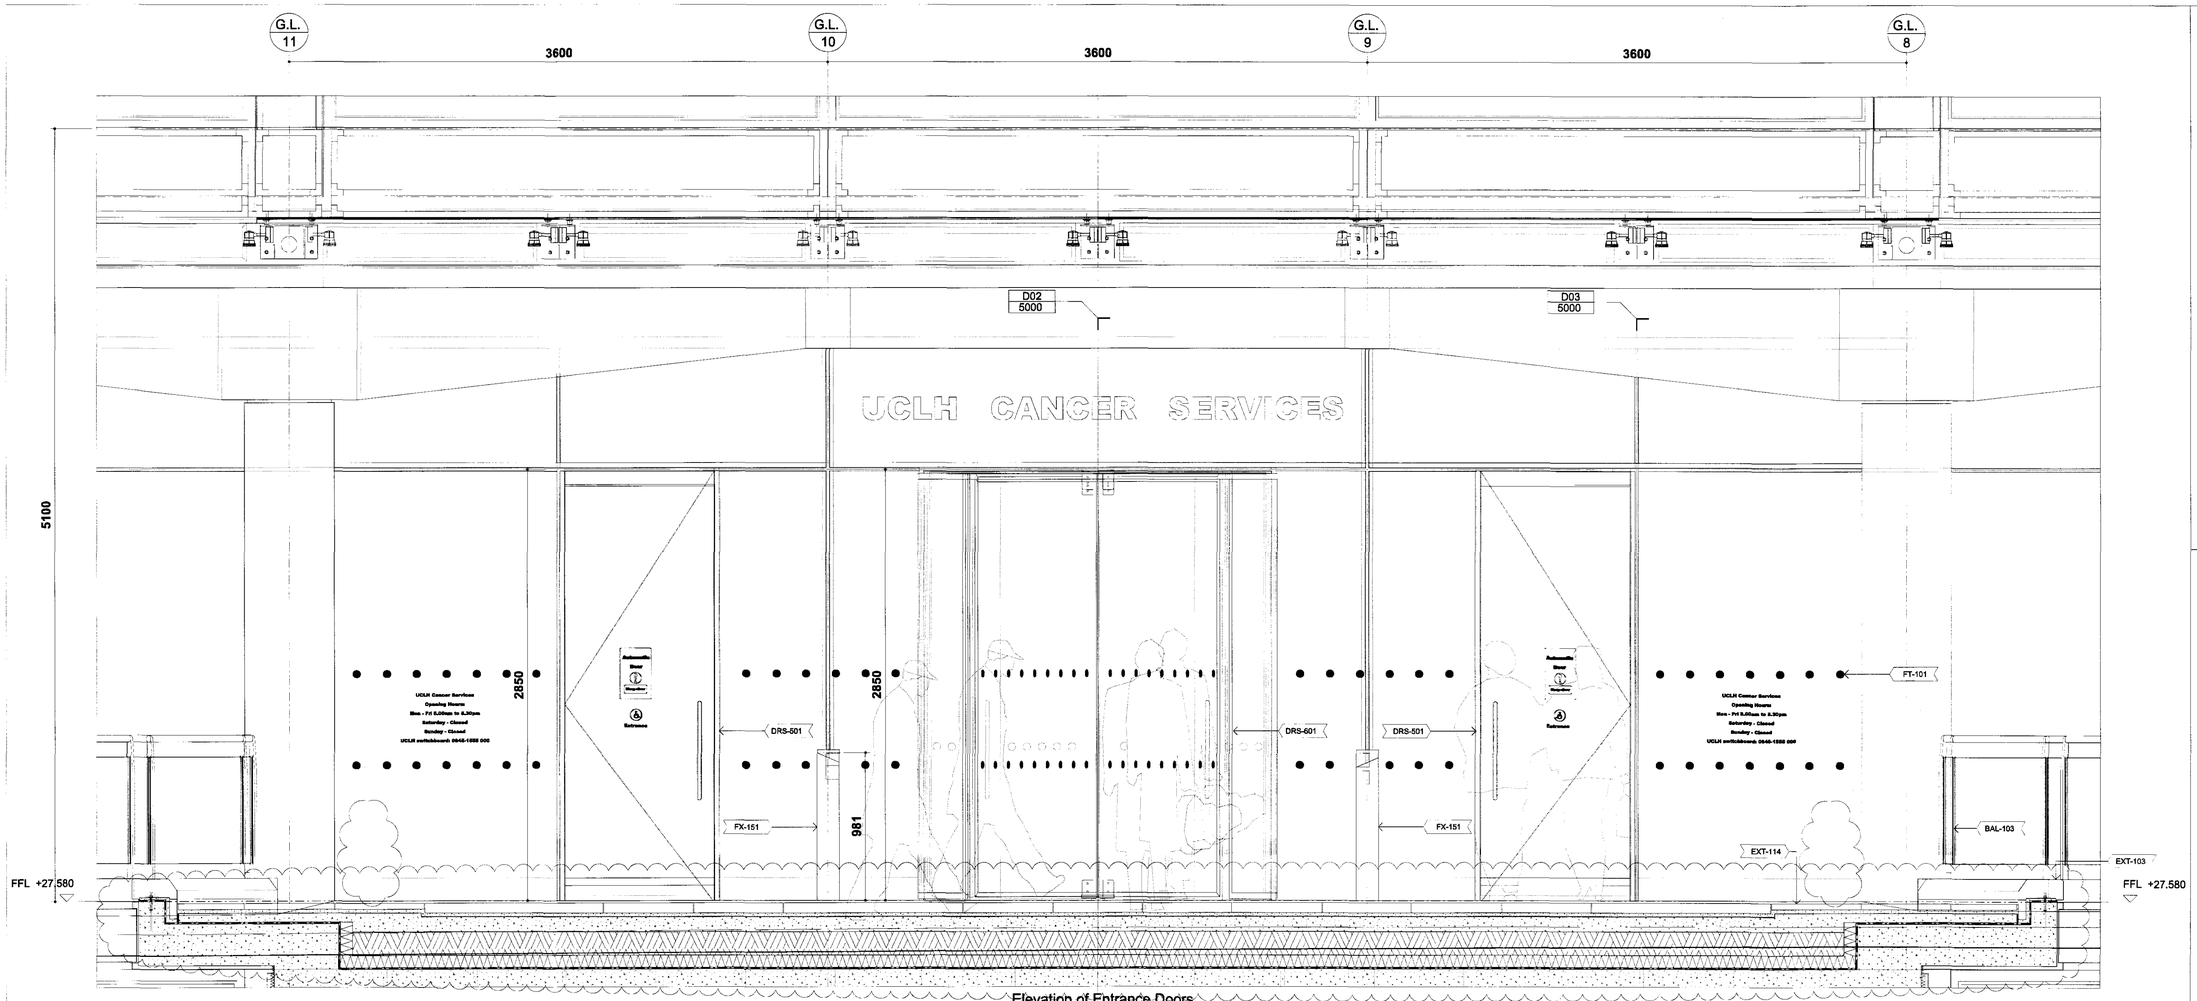

Elevation of Entrance Doors

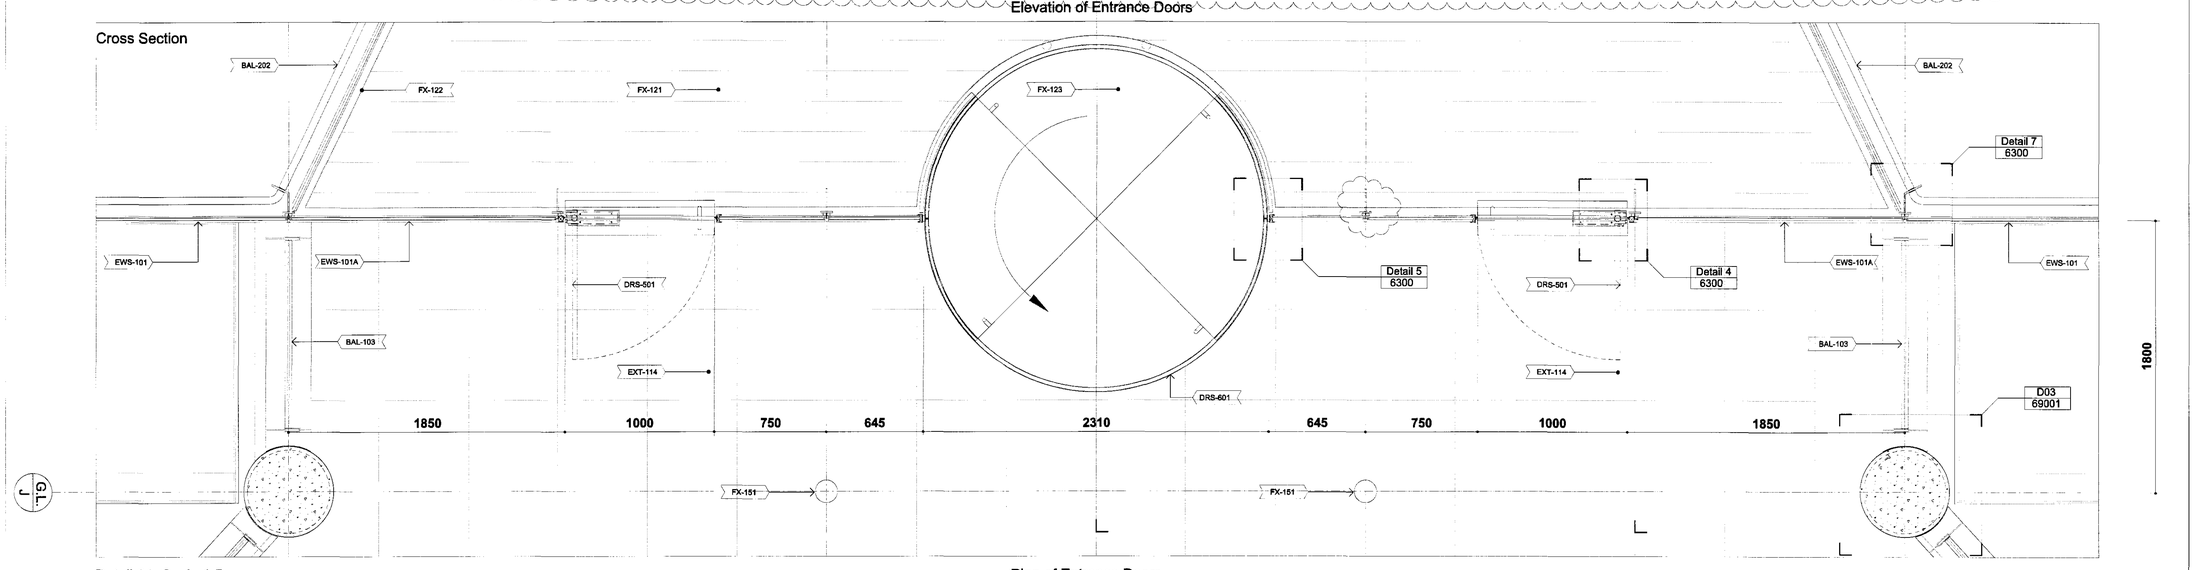

Detail 01. Scale 1:5

Plan of Entrance Doors

General Notes:

G1 For Site and Grid setting out refer to A/UCLH4A/3000

G2 All dimensions to be checked on site

G3 Any discrepancies between drawings to be reported to the Architect immediately.

G4 All Levels are above ordnance datum (AOD)
New Levels are shown thus: +20.345
Existing Levels are shown thus: EX+20.345
Retained Existing Levels: EX+20.345

G5 Use figured dimensions only: Do not scale from drawings. IF IN DOUBT, ASK.

G6 Refer to Structural Engineers drawings for all structural and services information.

G7 For tolerances see the Design Drawings and Specifications

G8 For elements of work subject to Contractor's Design, this drawing is indicative of the visual & performance requirements only. The Contractor is responsible for the detailed design and co-ordination of the installation within the parameters defined in the specification, design drawings, contract terms and contract documents.

G9 Room numbers are shown thus: 115

G10 Door(D) & Window (W) References are shown thus: D1

G11 Clear height is shown thus (finished floor to finished soffit) 2750

G12 T Sheet Reference shown thus IMS-01

G13 Finishes are shown thus:

G14 Setting Out Points shown thus: SOP

G15 Refer to A/UCLH4A/9100 for T Sheet references, and to A/UCLH4A/9110 to 9167 for Architectural Specifications.

Notes

Materials

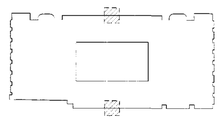

EWS-101A

with Revolving & Pass Doors

Work Package	Cost Check	Info/Briefing	Tender	Contract	Construction
-					

Date	Ref.	Revision
16.01.09	A	Issued as draft under Memo 0284.
30.01.09	B	Issued as draft under Memo 0296.
06.02.09	C	Issued as Stage D final draft information under Memo 303.
06.03.09	D	Issued as Stage D final information under Memo 357.
20.03.09	E	Memo 391: UCLH Phase 3 Redevelopment for Cancer Services: Tender Issue 20.03.09
20.03.09	F	In Progress facade package issued to ECH under Memo 0394
23.04.09	G	Memo 0420:UCLH Phase 3 Redevelopment for Cancer Services: Tender Addendum
05.05.09	H	Memo 0460:UCLH Phase 3 Redevelopment for Cancer Services: Issue for ITT
12.09.09	J	Memo 0700:UCLH Phase 3 Redevelopment for Cancer Services: Issue for PS2.
05.03.10	K	Memo 1394:UCLH Phase 3 Redevelopment for Cancer Services: Issue for T1 Facade.
08.03.10	K	Issued for Discharge of Planning Conditions under Memo 1405.

Project: UCLH4A - Phase 3 Cancer Centre

Subject: Huntley Street Entrance Doors - Plan & Elevation
(Mortimer Market Entrance Doors similar)

Architects: Hopkins Architects Ltd
27 Broadley Terrace, London, NW1 6LG
T: 020 7724 1751 E: mail@hopkins.co.uk

Sort Code	Drawing Number	Rev.
A / UCLH4A	5001	K

Date 16.01.09 Scale 1:20 at A1

© Copyright Hopkins Architects Ltd. Registered in England number: 3241431 Registered address: 27 Broadley Terrace London NW1 6LG Do Not Scale. Use Figured Dimensions Only. All Dimensions to be checked on site. Original Drawing Size A1 (L)