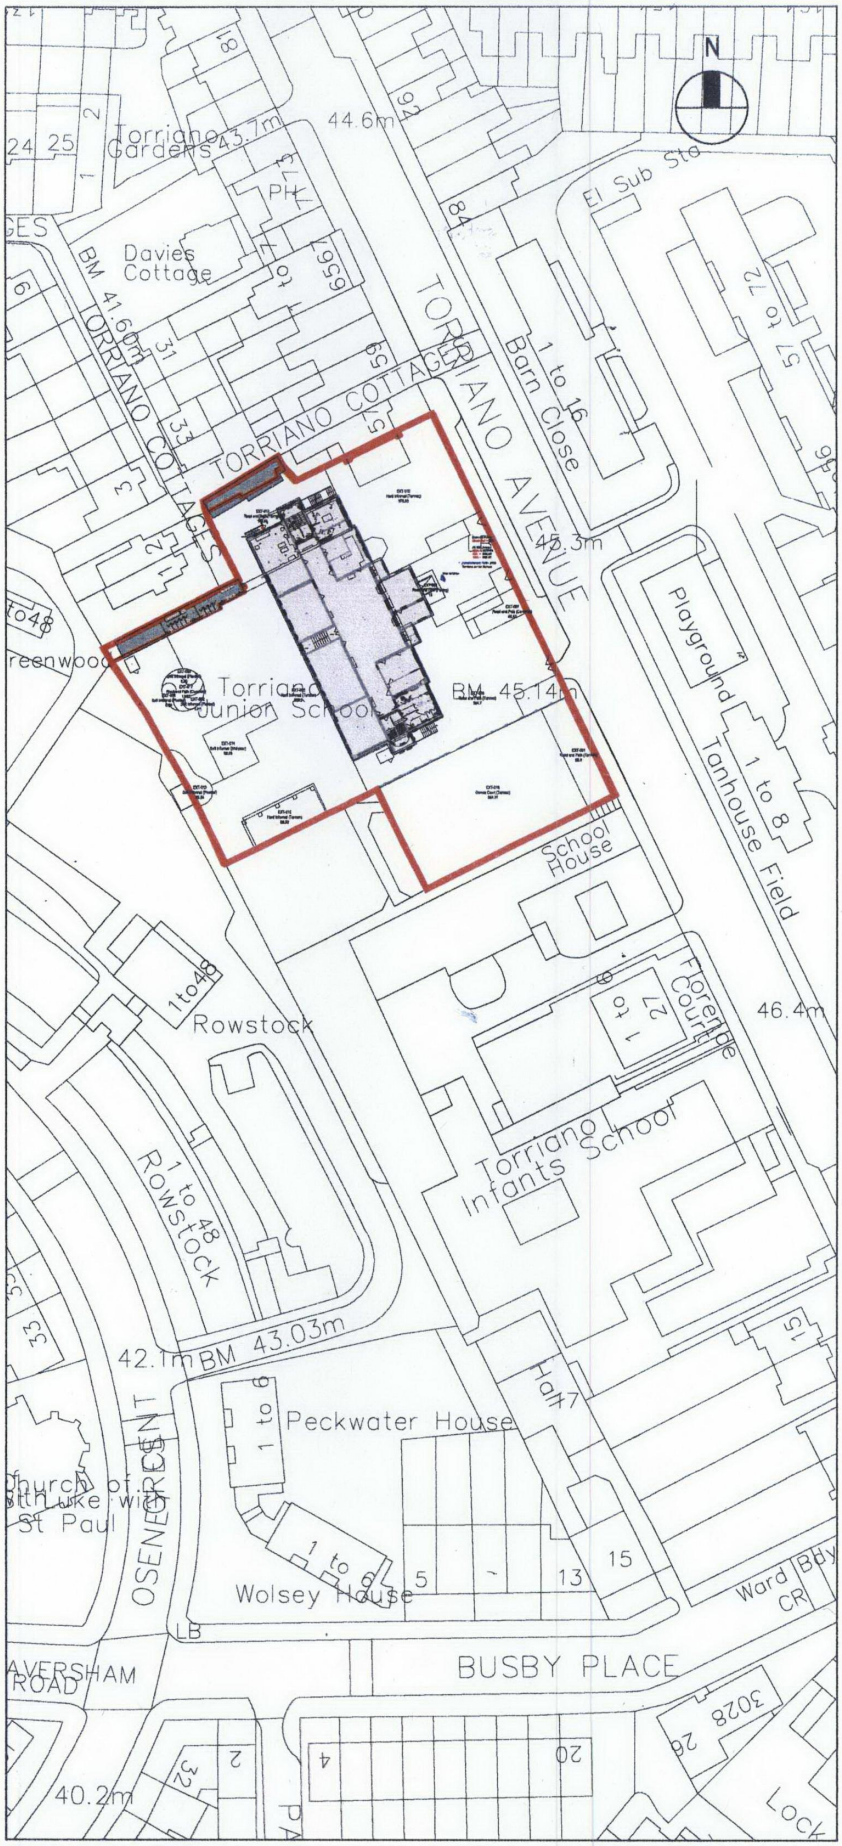

EXISTING SITE LOCATION PLAN ——— SCALE 1:1250