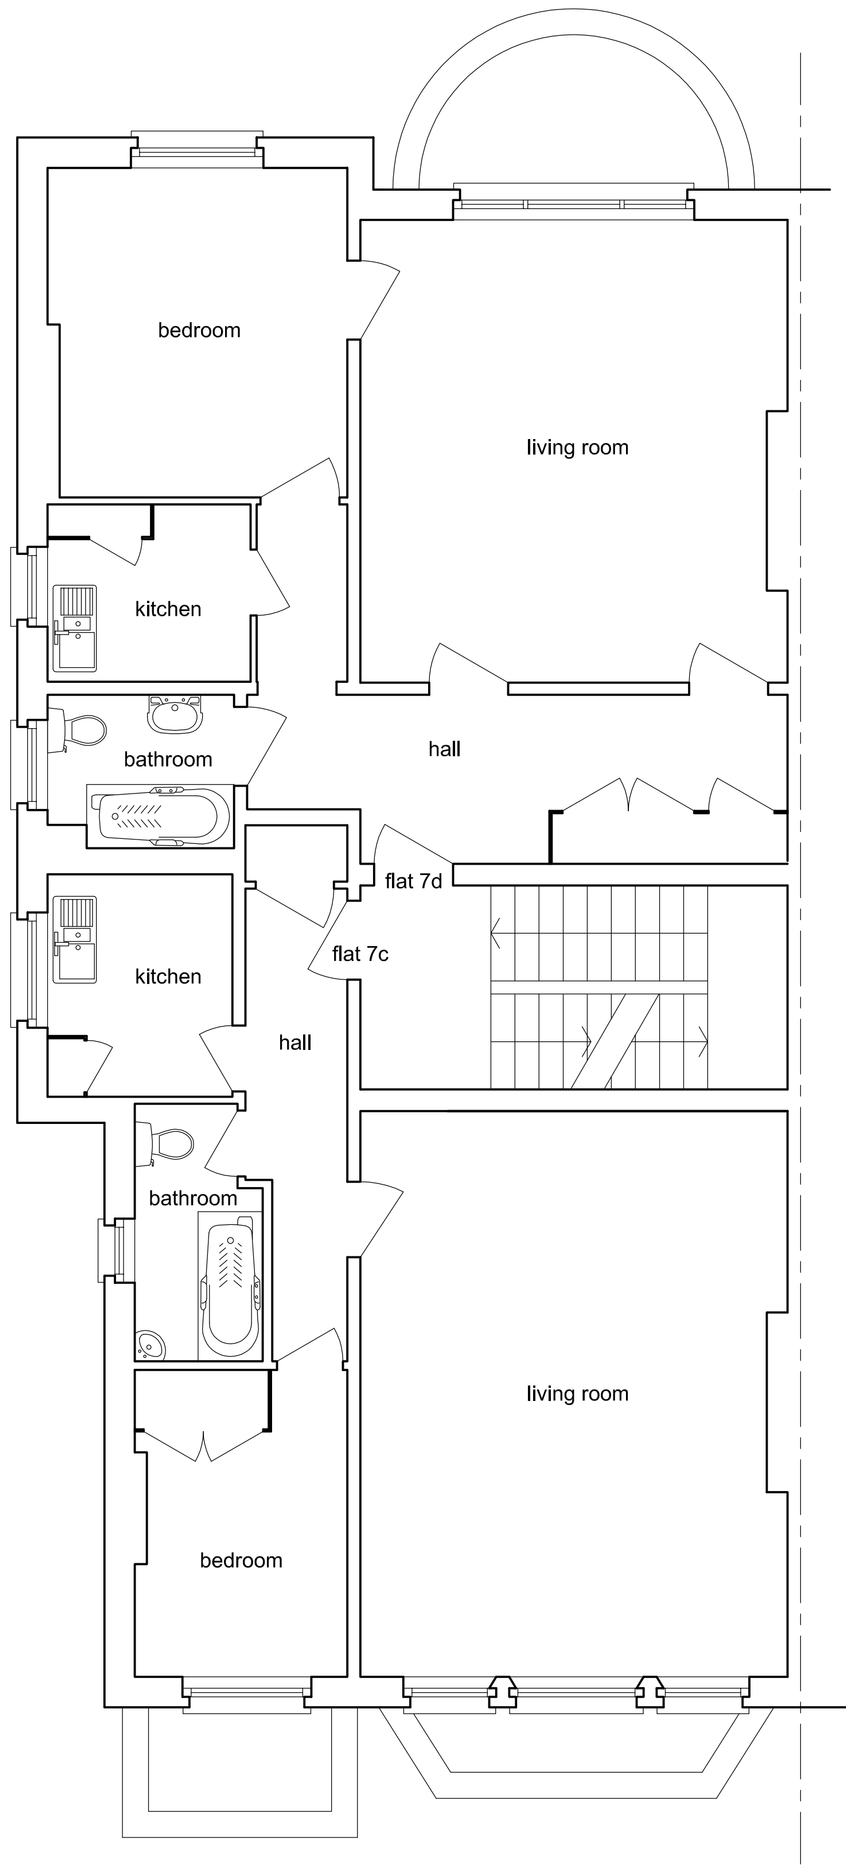

existing first floor plan

front elevation

rear elevation

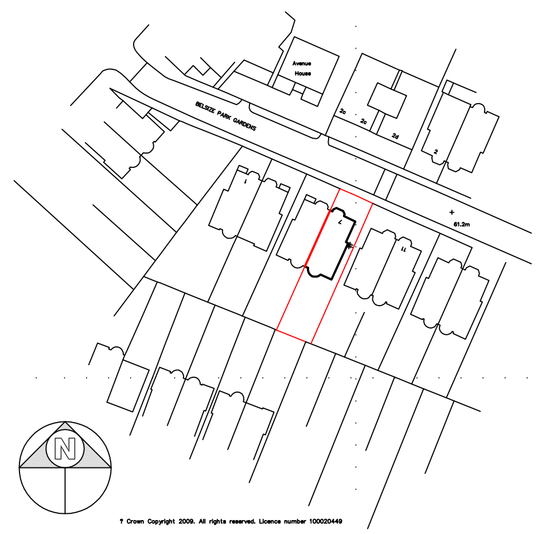

1:1250 location plan

notes:

any discrepancies should be reported immediately

all dimensions should be checked on site prior to commencement of work

site/survey based on ordnance survey information provided by prodat systems plc, (www.promap.co.uk) prodat does not guarantee that all past or current uses or features will be identified in the product

the product does not give details about the actual state or condition of the site nor should it be used or taken to indicate or exclude actual suitability or unsuitability of the site for any particular purpose, or relied upon for determining salability or value, or used as a substitute for any physical investigation or inspection.

drawings to be read in accordance with the dwelling emission rate (der/ter) calculation. the building must be built 'as designed' meeting the criteria set for air permeability.

© HERTFORD PLANNING SERVICE

Date	Description	Rev

Hertford Planning Service
Architecture & Planning
Westgate House, 37-41 Castle Street,
Hertford, Herts SG14 1HH
Tel: 01992 552173 Fax: 01992 587643
Email: contact@hertfordplanning.co.uk
www.hertfordplanning.co.uk
Chartered Institute of Architectural Technologists

Client	Mr R Fawhimi
Description	
Project	7c & 7D Belsize Park Gdns London NW3 4LB
Drawing	EXISTING Plans and Elevations
Date	Dec 2009
Scale	1:50 1:100
Sheet size	A1
Drawn	DT

10160-S001