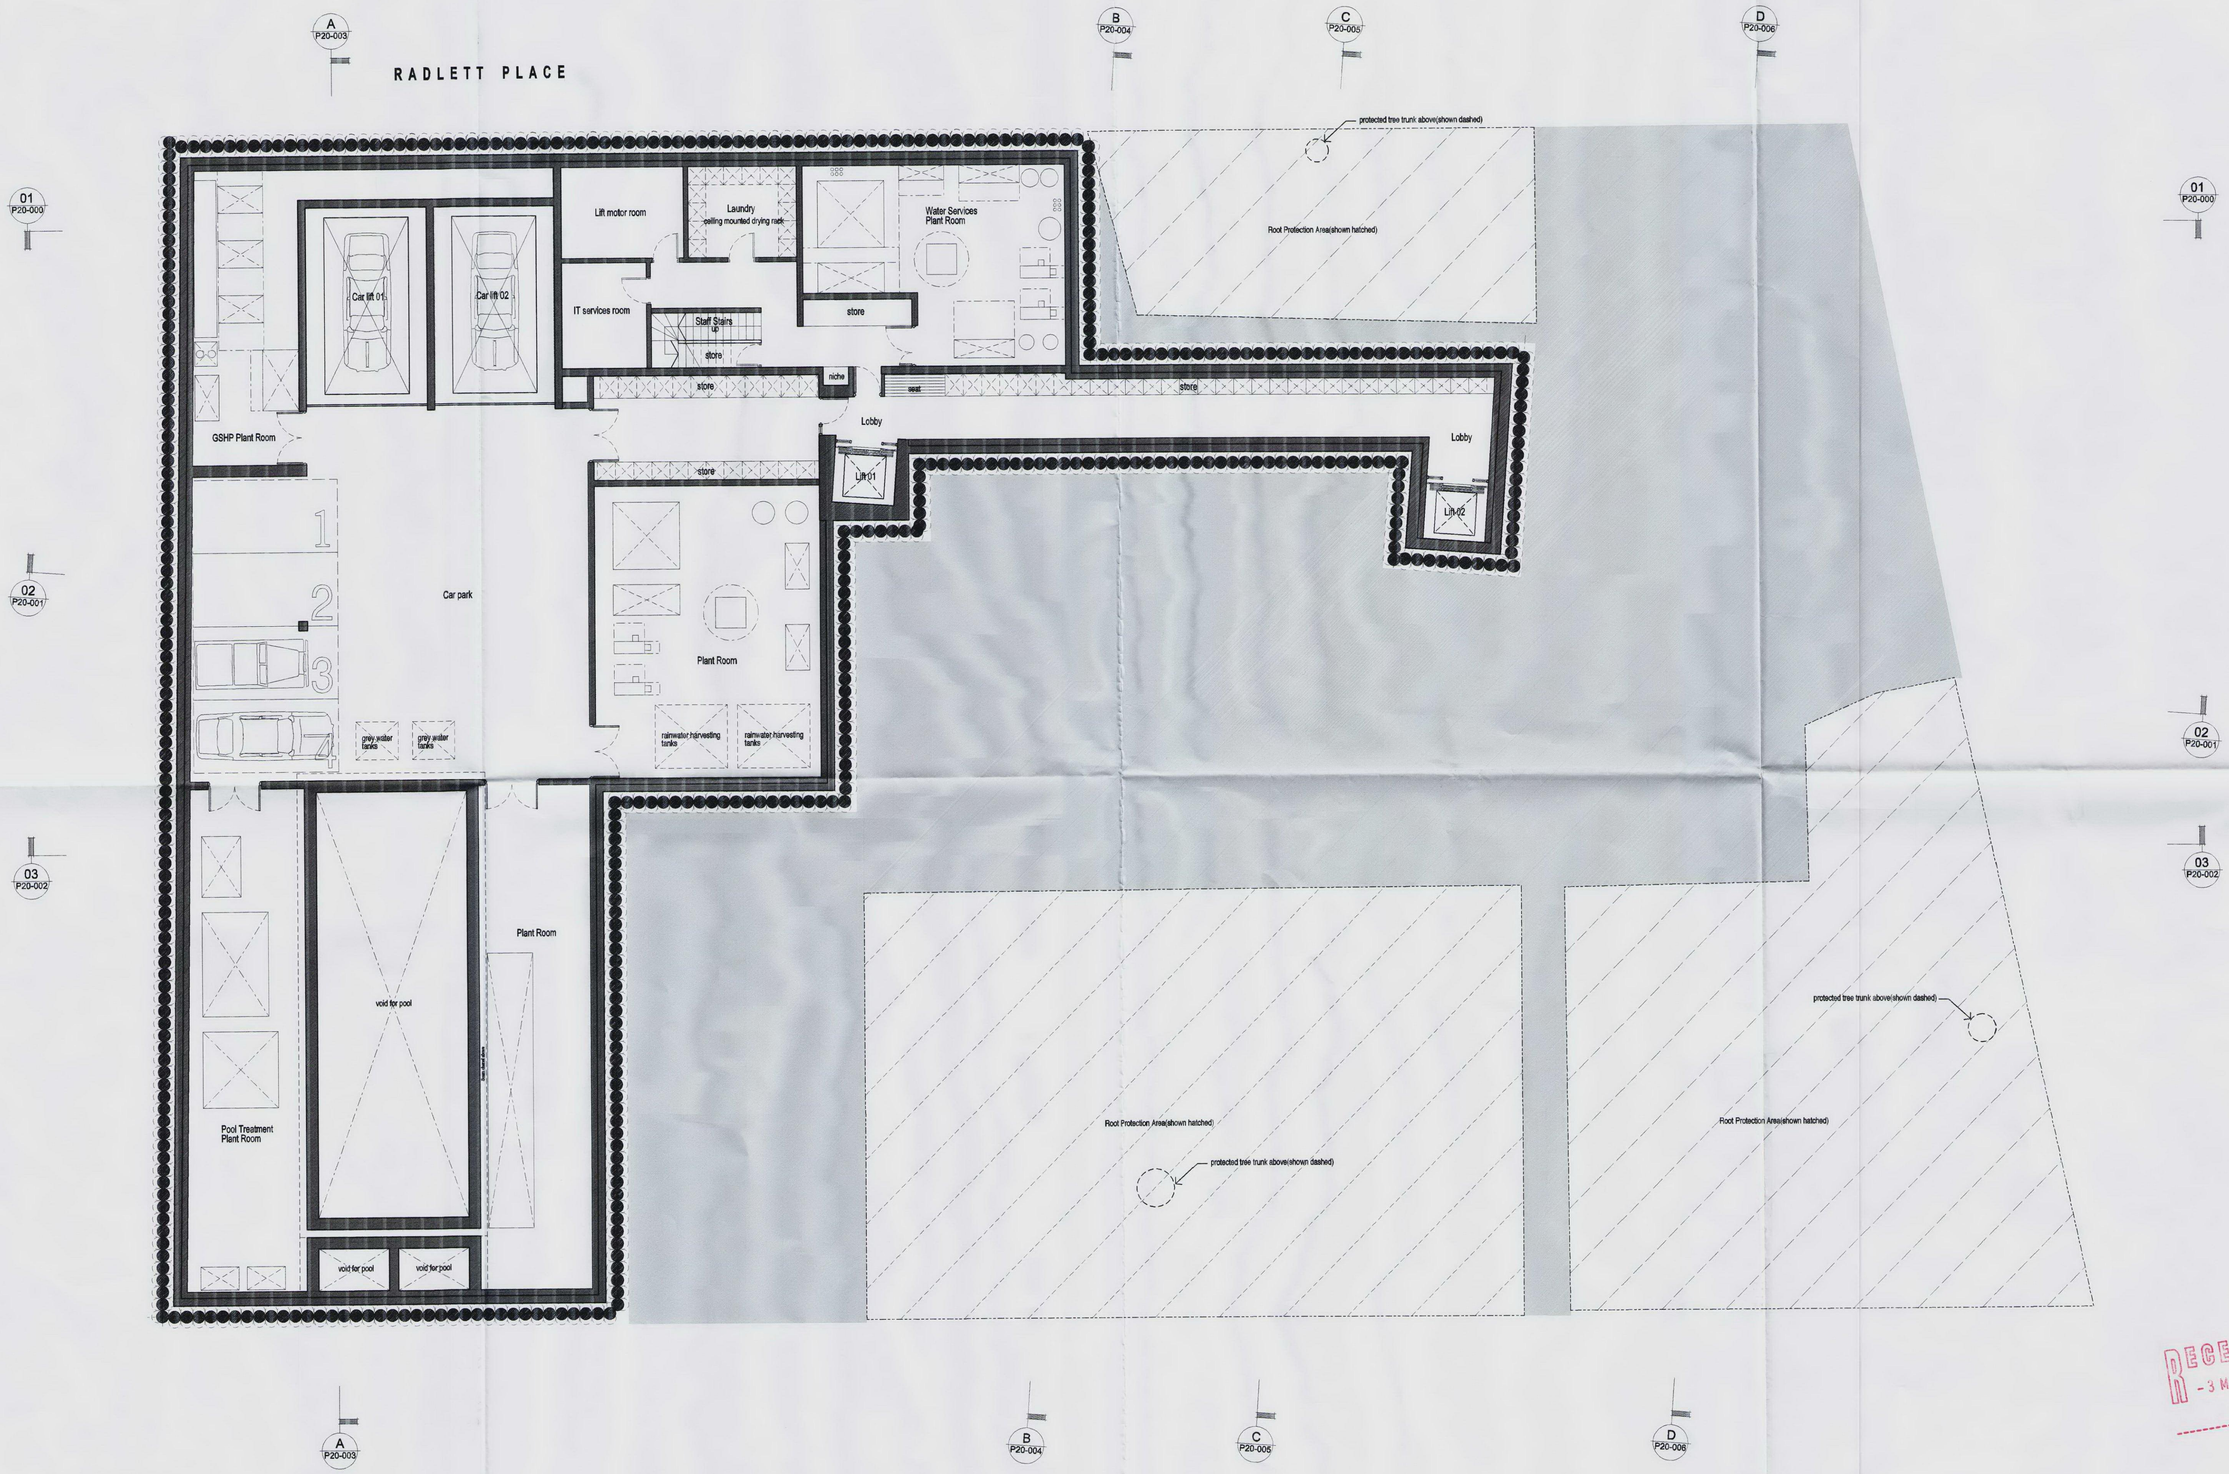

RECEIVED
- 3 MAR 2010

1 Radlett Place, London NW8

GENERAL NOTES:

1. No dimensions are to be scaled from this drawing.
2. All errors, ommissions or inconsistancies are to be reported to Architect immediately.
3. All dimensions are to be checked on site prior to fabrication & construction.
4. Inverts of incoming services to be established with Architect, Utility Authority & Structural Engineer.

Revision:	Date:	Comment:
A	08.06.25	Planning Submission
B		
C		
D		
E		
F		
G		
H		

Address: 1 Radlett Place, London, NW8 6BT
Stage: PLANNING SUBMISSION
Title: Approved Sub-Basement Plan
Scale: 1:100 @ A1 Date: 25 June 2008
Job no.: 361 Dwg No.: P 10-001 Revision: A

MMM architects LLP
The Banking Hall, 26 Maida Vale, London, W9 1RS
T +44 (0)207 286 9499, F +44 (0)207 286 9599
E post@mmmarchitects.com, www.mmmarchitects.com