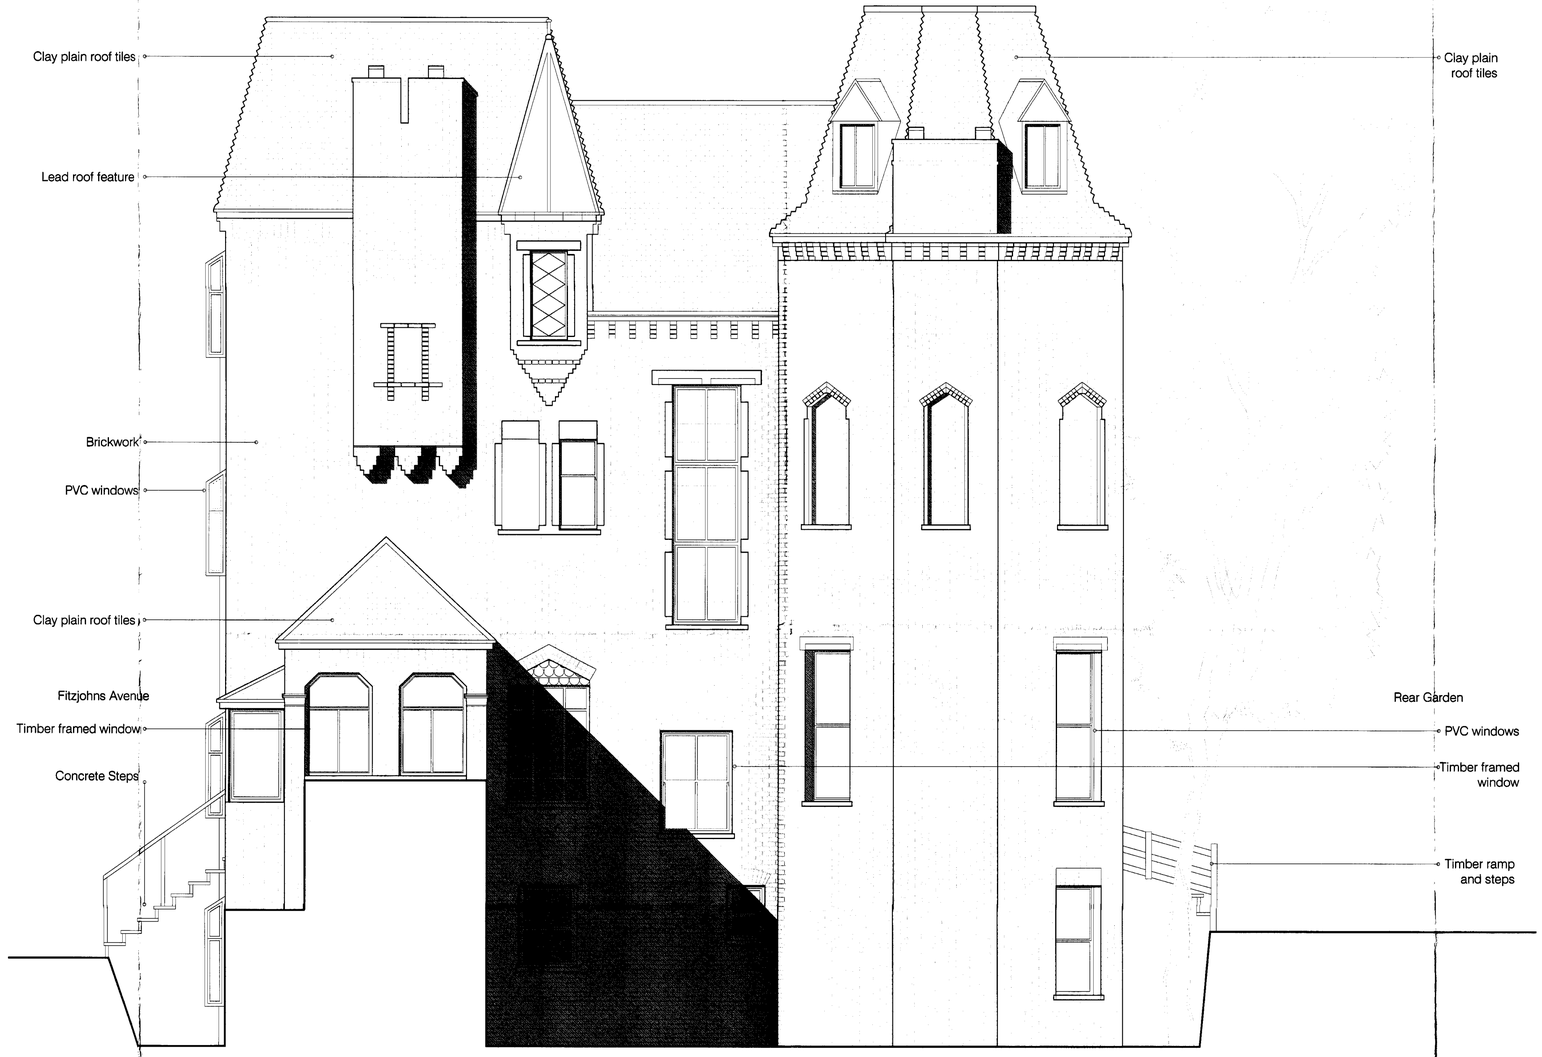

NORTH ELEVATION (SIDE)

Rev	Comments:	By:	Date
-	-	-	-

Project to be developed NB: dimensions to be checked on site. Drawings not to be scaled. Errors or discrepancies to be reported immediately. Copyright reserved.

EXISTING

Survey Information By Others

Client:
Loham (UK) Ltd.

Project Title:
Conversion of Dwelling house.
No.43-45 Fitzjohns Avenue, Hampstead, London

Drawing Title:
Existing
North Elevation

Scale:	Date:	Drawn:	Checked:
1:50@A1	Oct 09	MOS	SGK

kyson
GROUP LIMITED

Studio

257E Mare Street
London
UK
E8 3NS

T: +44(0) 20 8985 4545
E: enquiries@kyson.co.uk
W: www.kyson.co.uk

Project No:	Drawing No:	Revision
195-09	1105	-