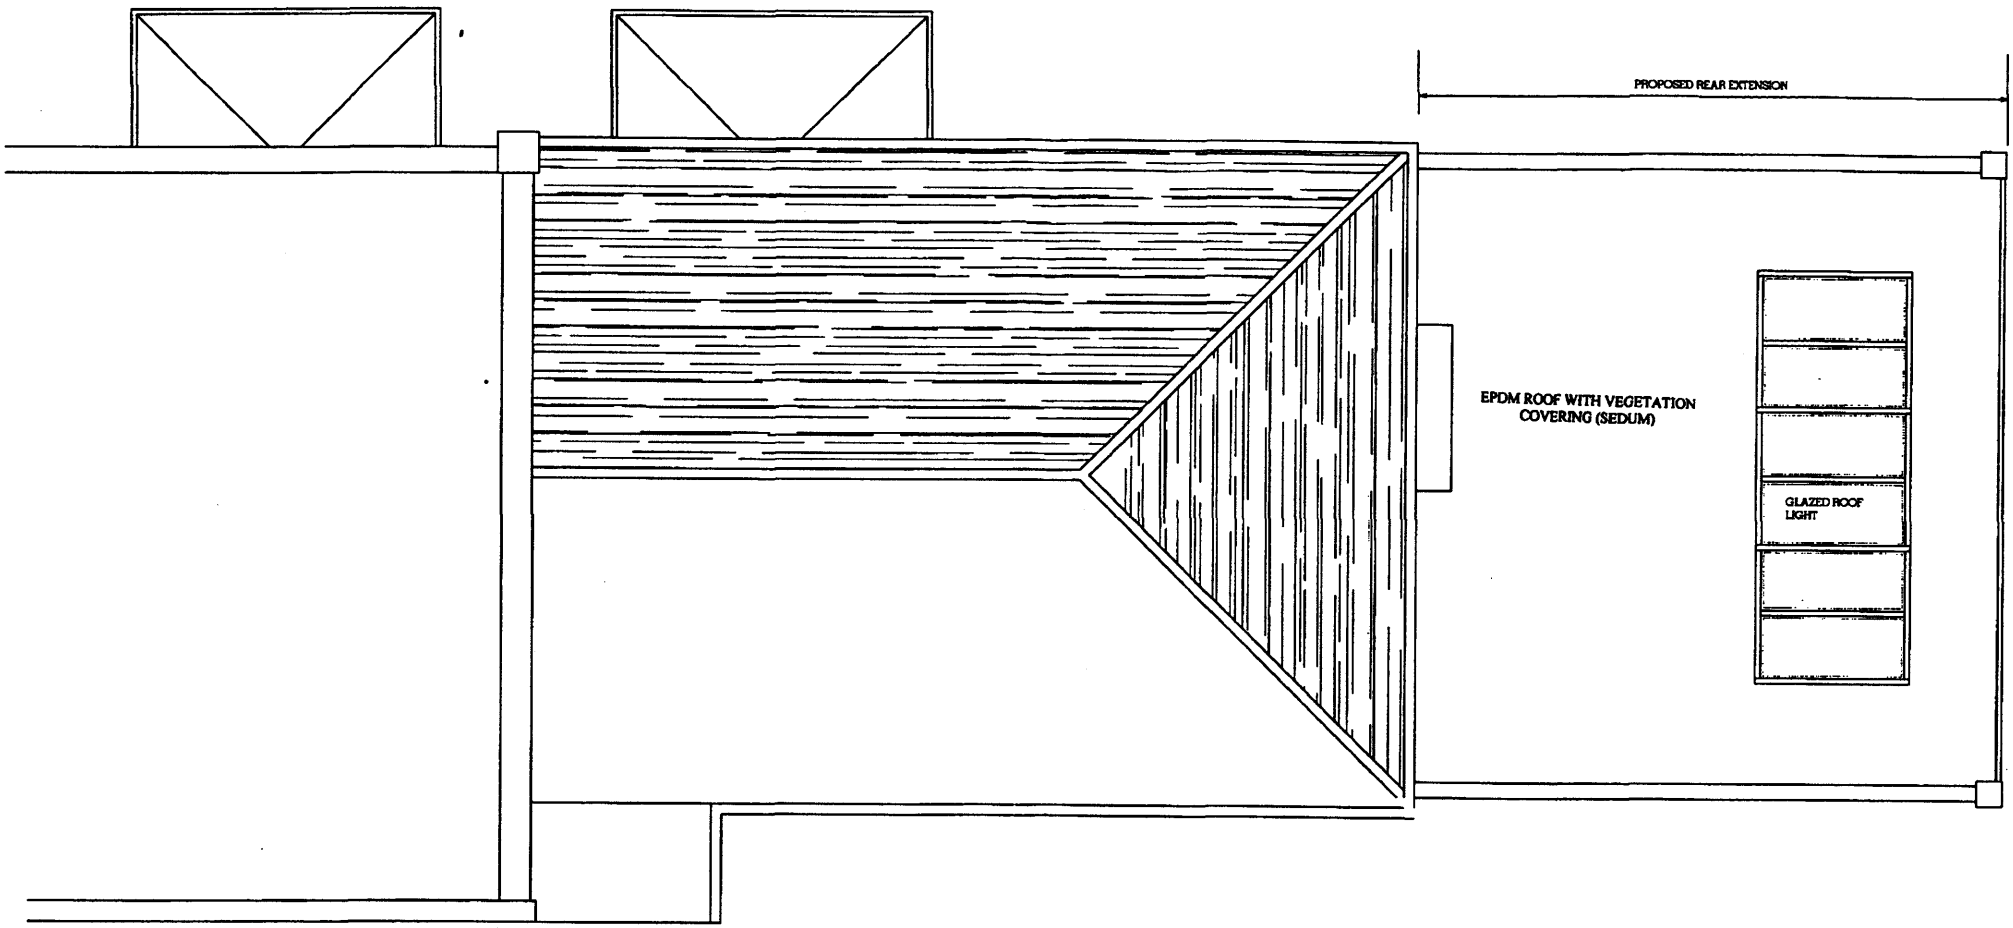

abigail kendler BArch.
183a upper street, london, n1 1rq
07958 912 746 abbytlondon@blinternet.com

rev.	date.	notes.	rev.	date.	notes.
A	17 Sept. 07	amendment to rooflight. lantern style replaced with flat rooflight.			
A	~~11~~	ASPHALT ROOF TO BE CHANGED TO EPDM WITH TOPCOATING OF VEGETATION (SEDUM)			

client:
Martin and Karen Phillips

project:
Rear Extension and Alterations to
19 Parsifal Road, London, NW6 1UG

date: 26 april 2007
scale: 1/50
drawing no.: BK02
revision: A

title: PROPOSED ROOF PLAN