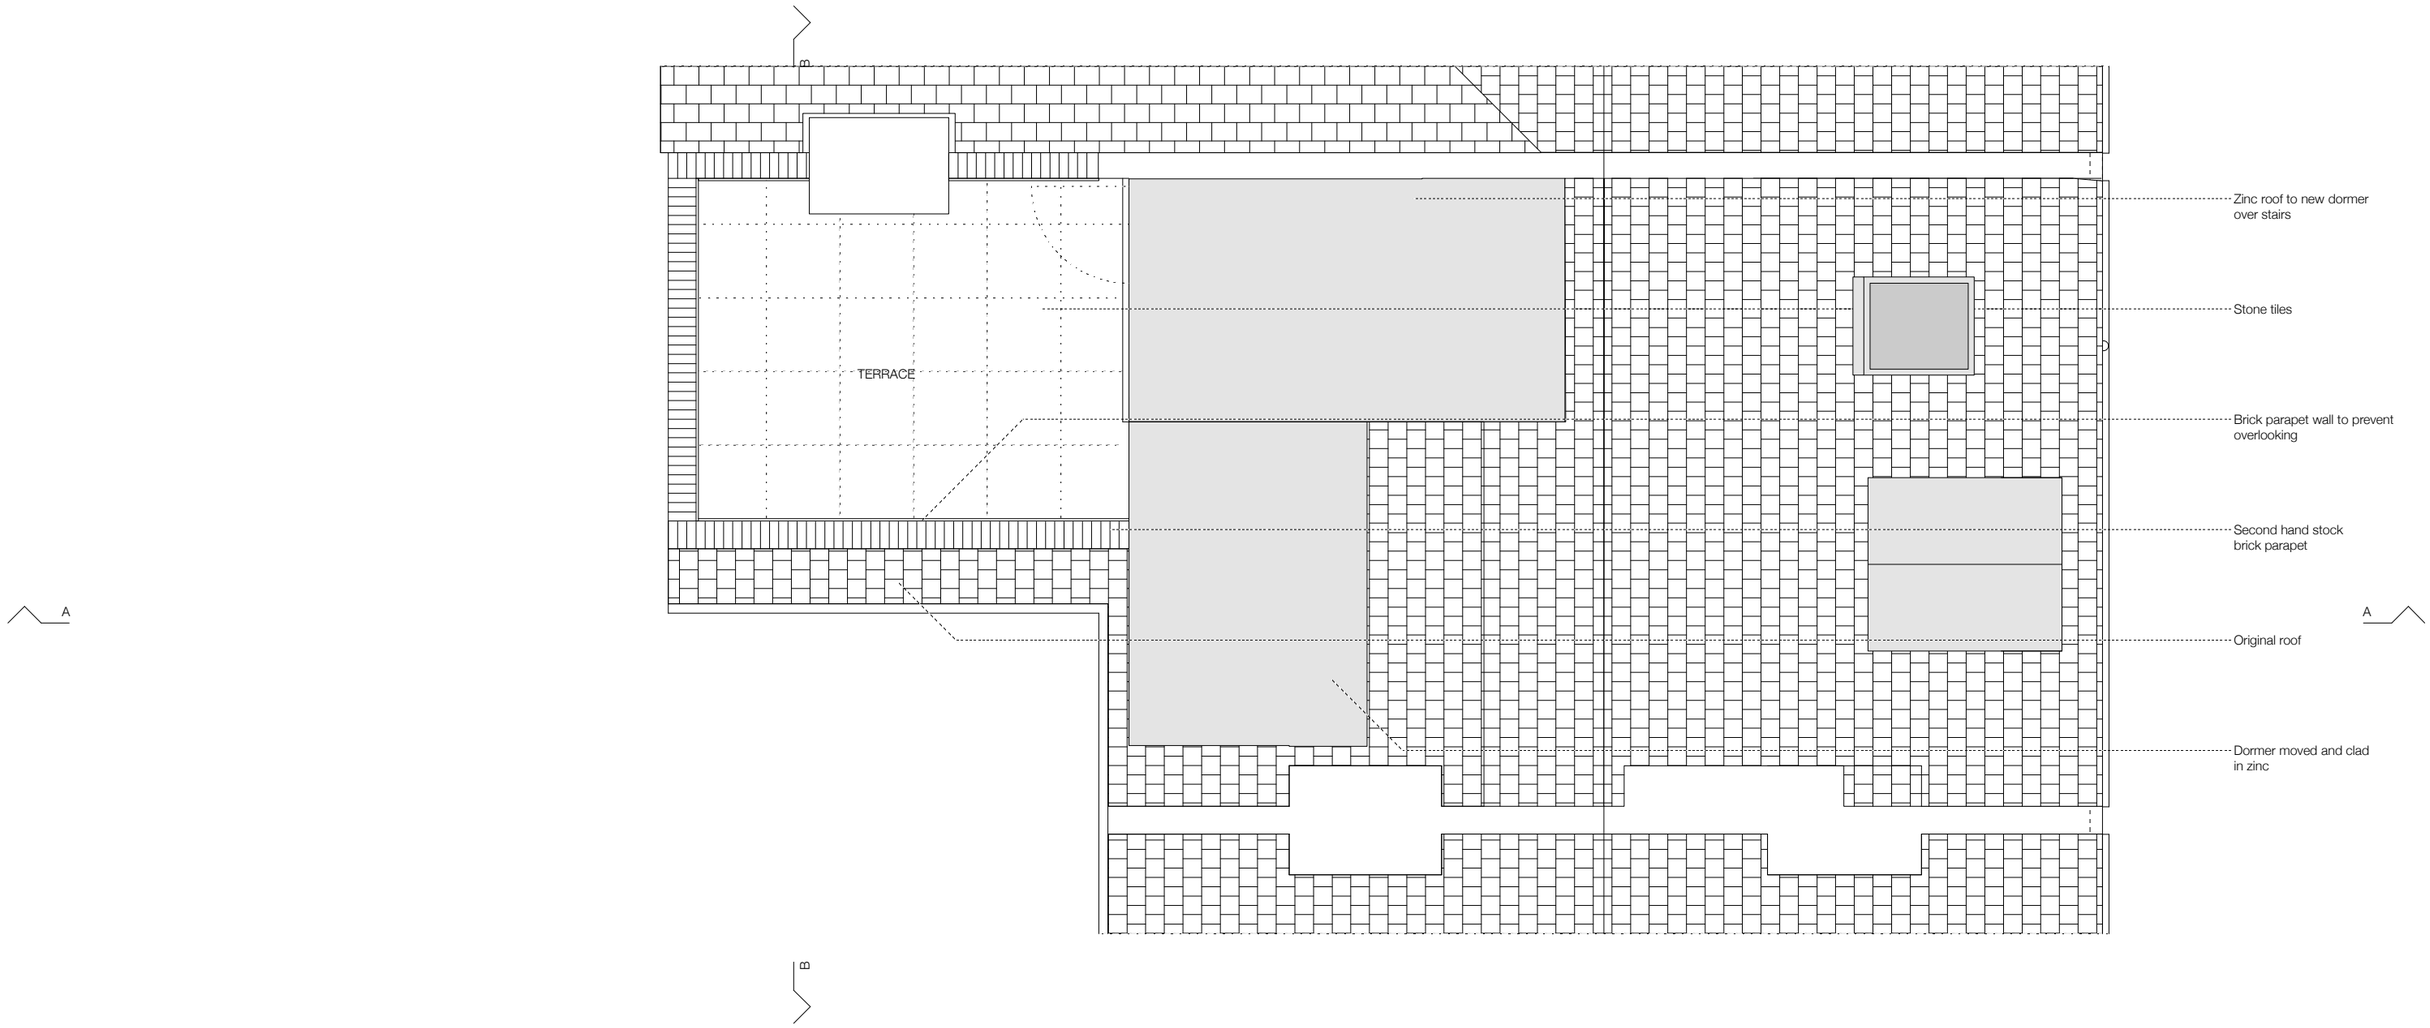

0 metres 1 2 3 4 5

0 feet 10 15

REVISIONS

1131.38

PETER BELL & PARTNERS ARCHITECTS 44 DALE STREET LONDON W4 2BL

42 COTLEIGH ROAD LONDON NW6 2NP

ROOF PLAN AS PROPOSED

t 020 8994 3023 m 07967 971 639 scale 1:25 @ A1 & 1:50 @ A3 15 February 2010