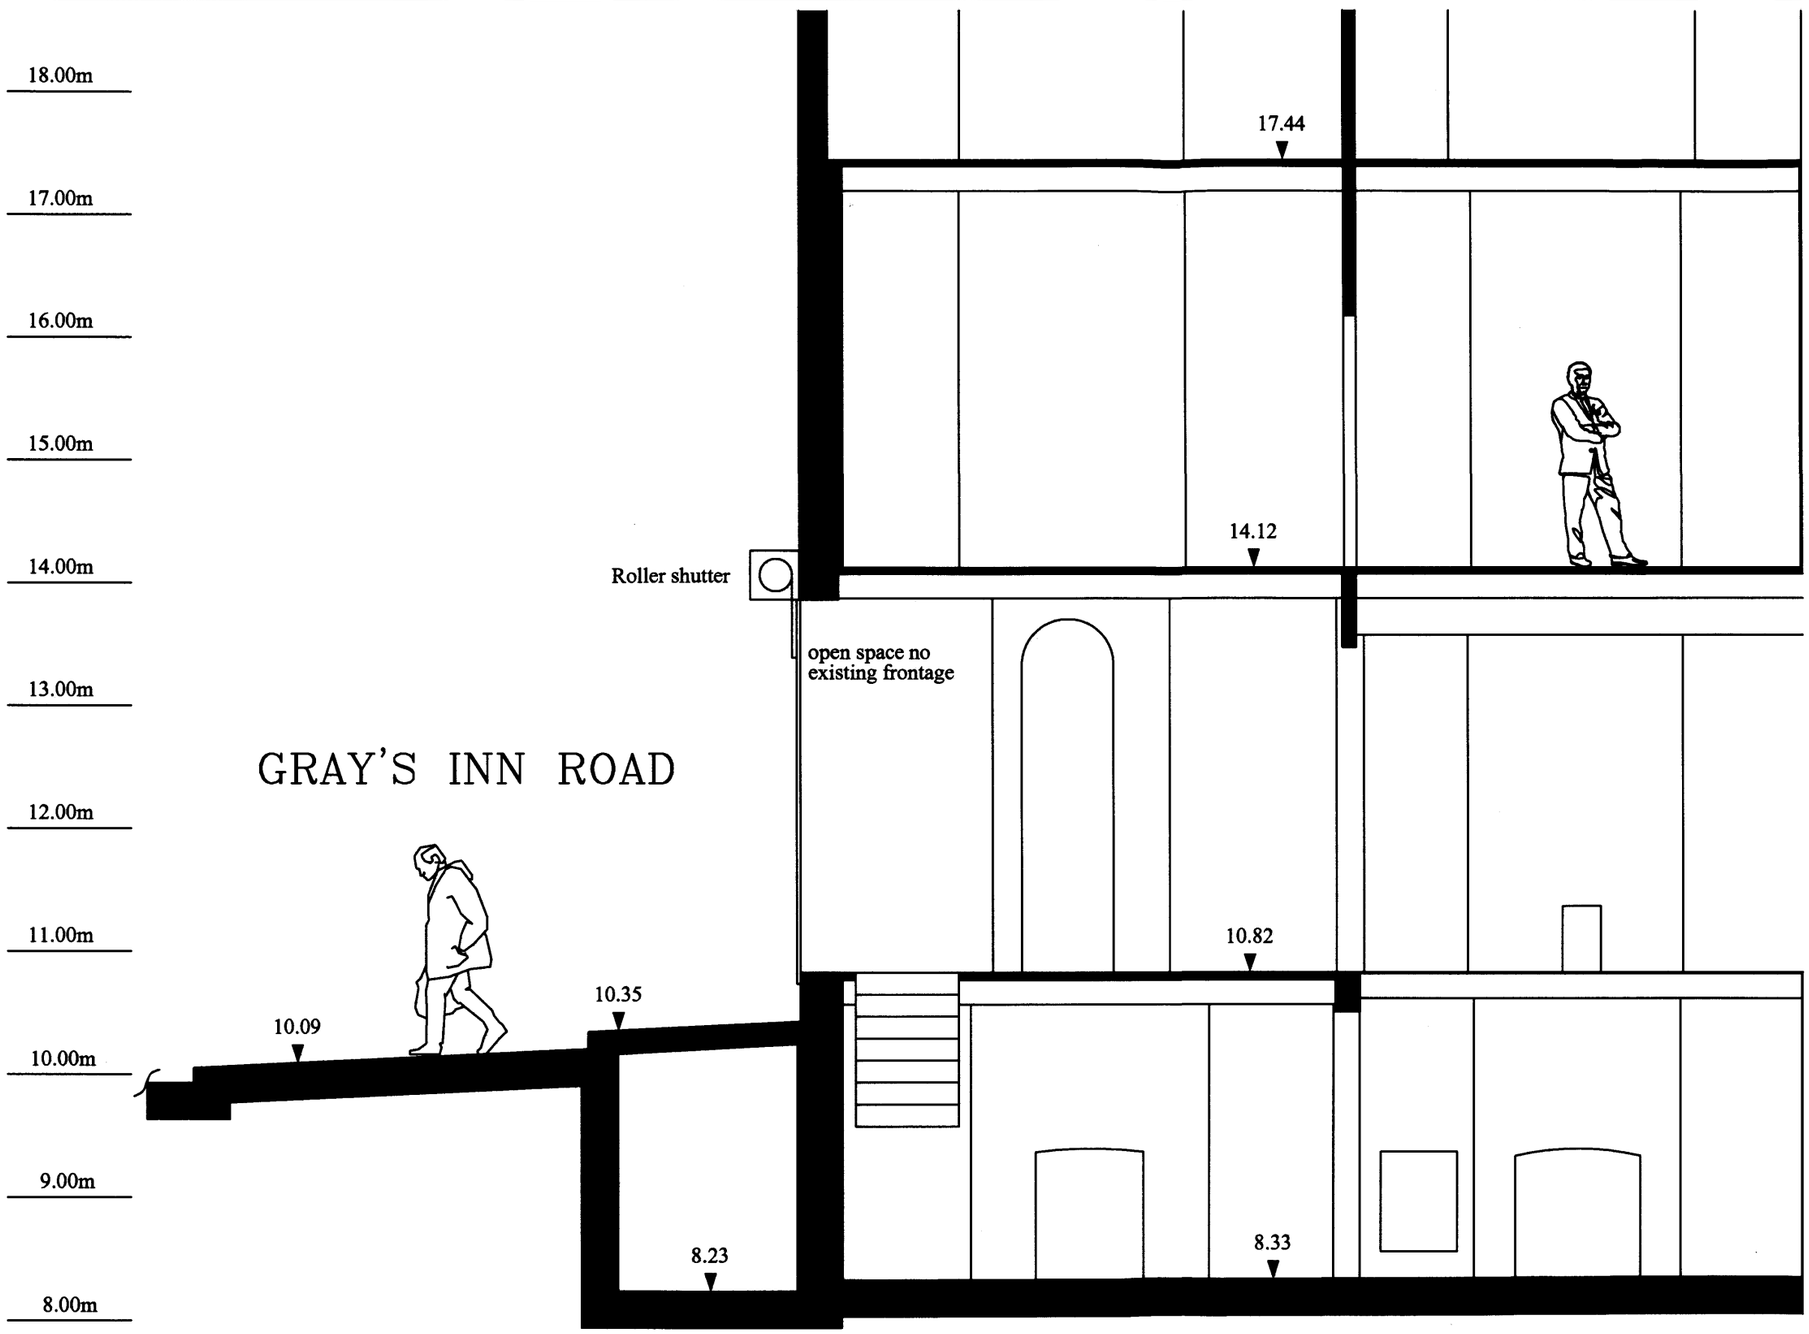

DATUM 7.000m

Section A–A
As Existing

A	Planning	15.11.0

NOTES:
DO NOT SCALE FROM DRAWING.
ALL DIMENSIONS TO BE CONFIRMED ON SITE.

DRAWING TITLE

SECTION AS EXISTING

ADDRESS

257-259 Grays Inn Road London WC1

PROJECT NAME	DATE
PROPOSED GROUND FLOOR EXTERNAL FRONTAGE	**July 2009**
	SCALE **1:50 @ A3**
CLIENT **TERISAL LIMITED**	DRAWING NO. **19518-108A**

FRESSON & TEE
CHARTERED SURVEYORS
1 SANDWICH STREET
LONDON WC1H 9PF
Tel: (020) 7391 7100 Fax: (020) 7391 7121