EXTRACT KEY ELEVATION - SOUTHAMPTON ROW
(PROPOSED) NOT TO SCALE

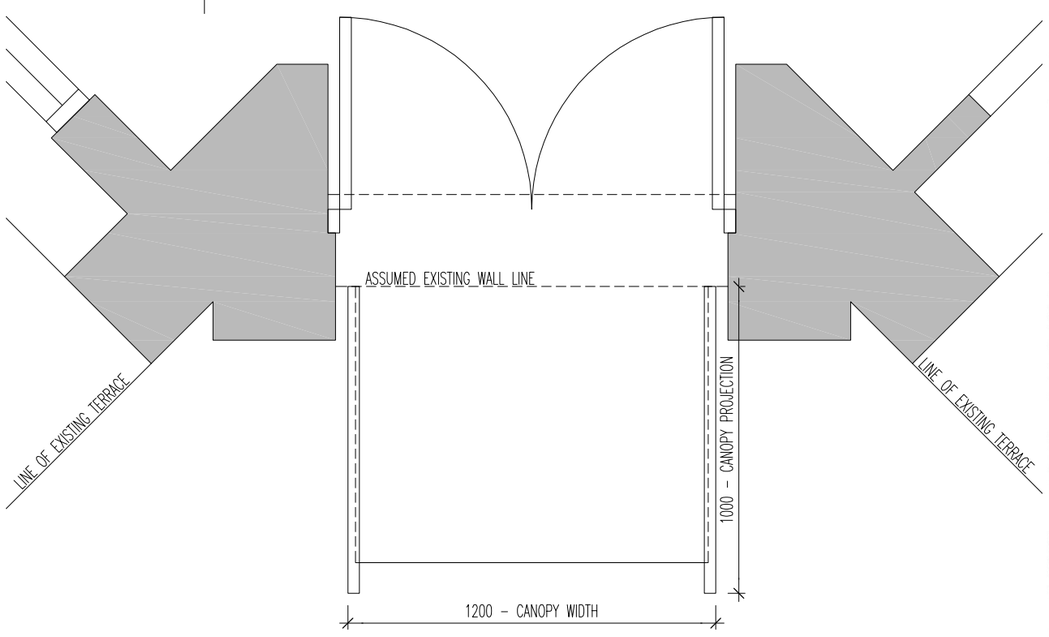

PROPOSED PLAN
SCALE - 1:20

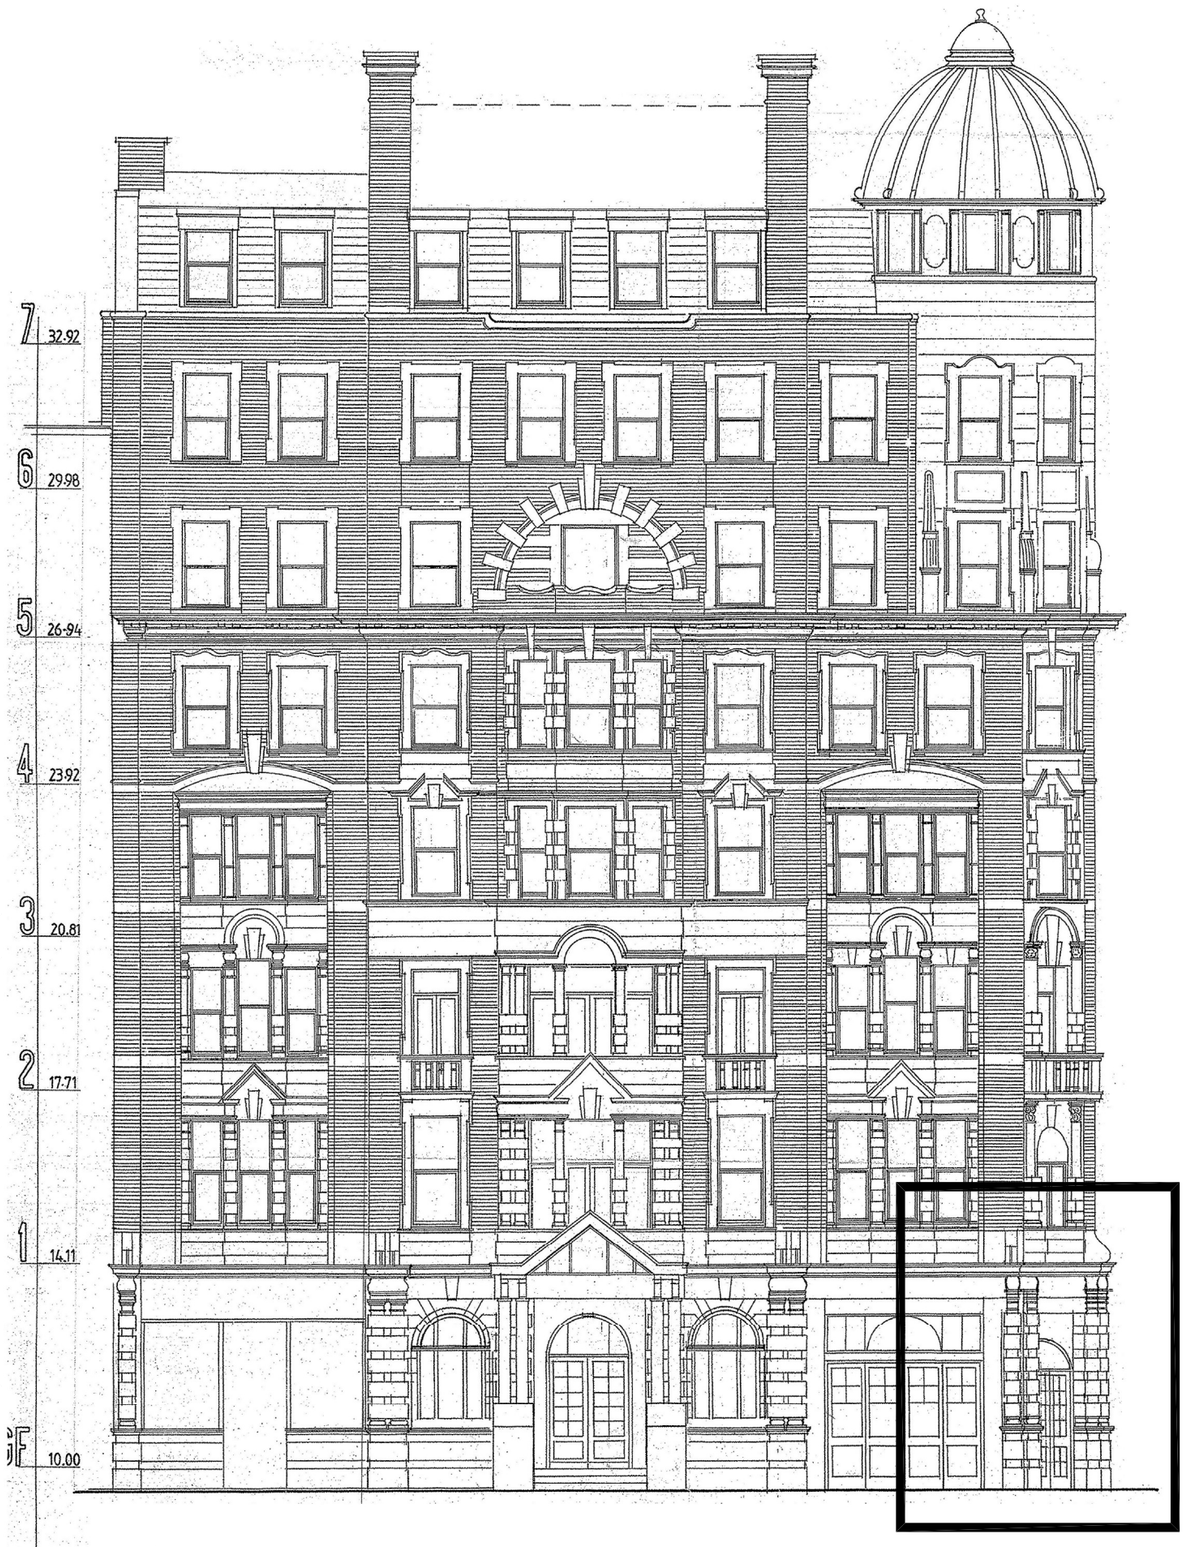

KEY ELEVATION - SOUTHAMPTON ROW
(EXISTING) NOT TO SCALE

PROPOSED ELEVATION
SCALE - 1:20

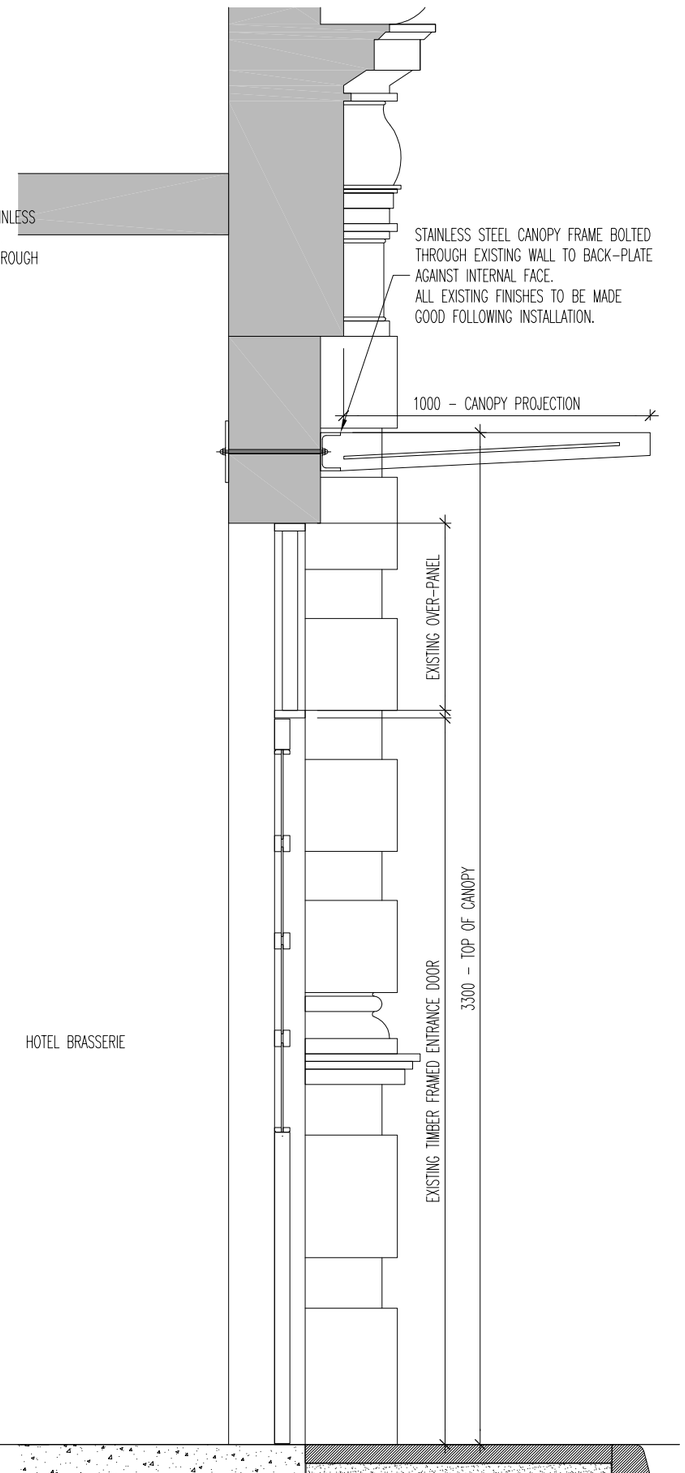

PROPOSED SECTION
SCALE - 1:20

rev	description	drwn	auth	date

DO NOT SCALE OFF THIS DRAWING

© LEACH RHODES WALKER 2001

LEACH RHODES WALKER
ARCHITECTS

client
Fairview Hotels

project
Waverley House Hotel
Extension

project no	drawing no	rev
6919	L(00)26	

description -
PROPOSED BRASSERIE
ENTRANCE SECTION

scale	date drawn	drawn by	authorised by
1:20 @A2	03.03.10	SJM	SA

File loc: L:\6919 Mercure Waverley\Drawings\plotfile\LRW-6919-L(00)26_Brasserie Entrance Section — Printed By: Simon Mather

purpose of issue
planning ◯ building regs ◯ tender ◯ comment ◯ approval ◯ construction ◯

LEACH RHODES WALKER
Riverside Manchester M3 5AA
t: +44 (0) 161 833 0211 f: +44 (0) 161 832 7757
e: info@lrw.co.uk www.lrw.co.uk