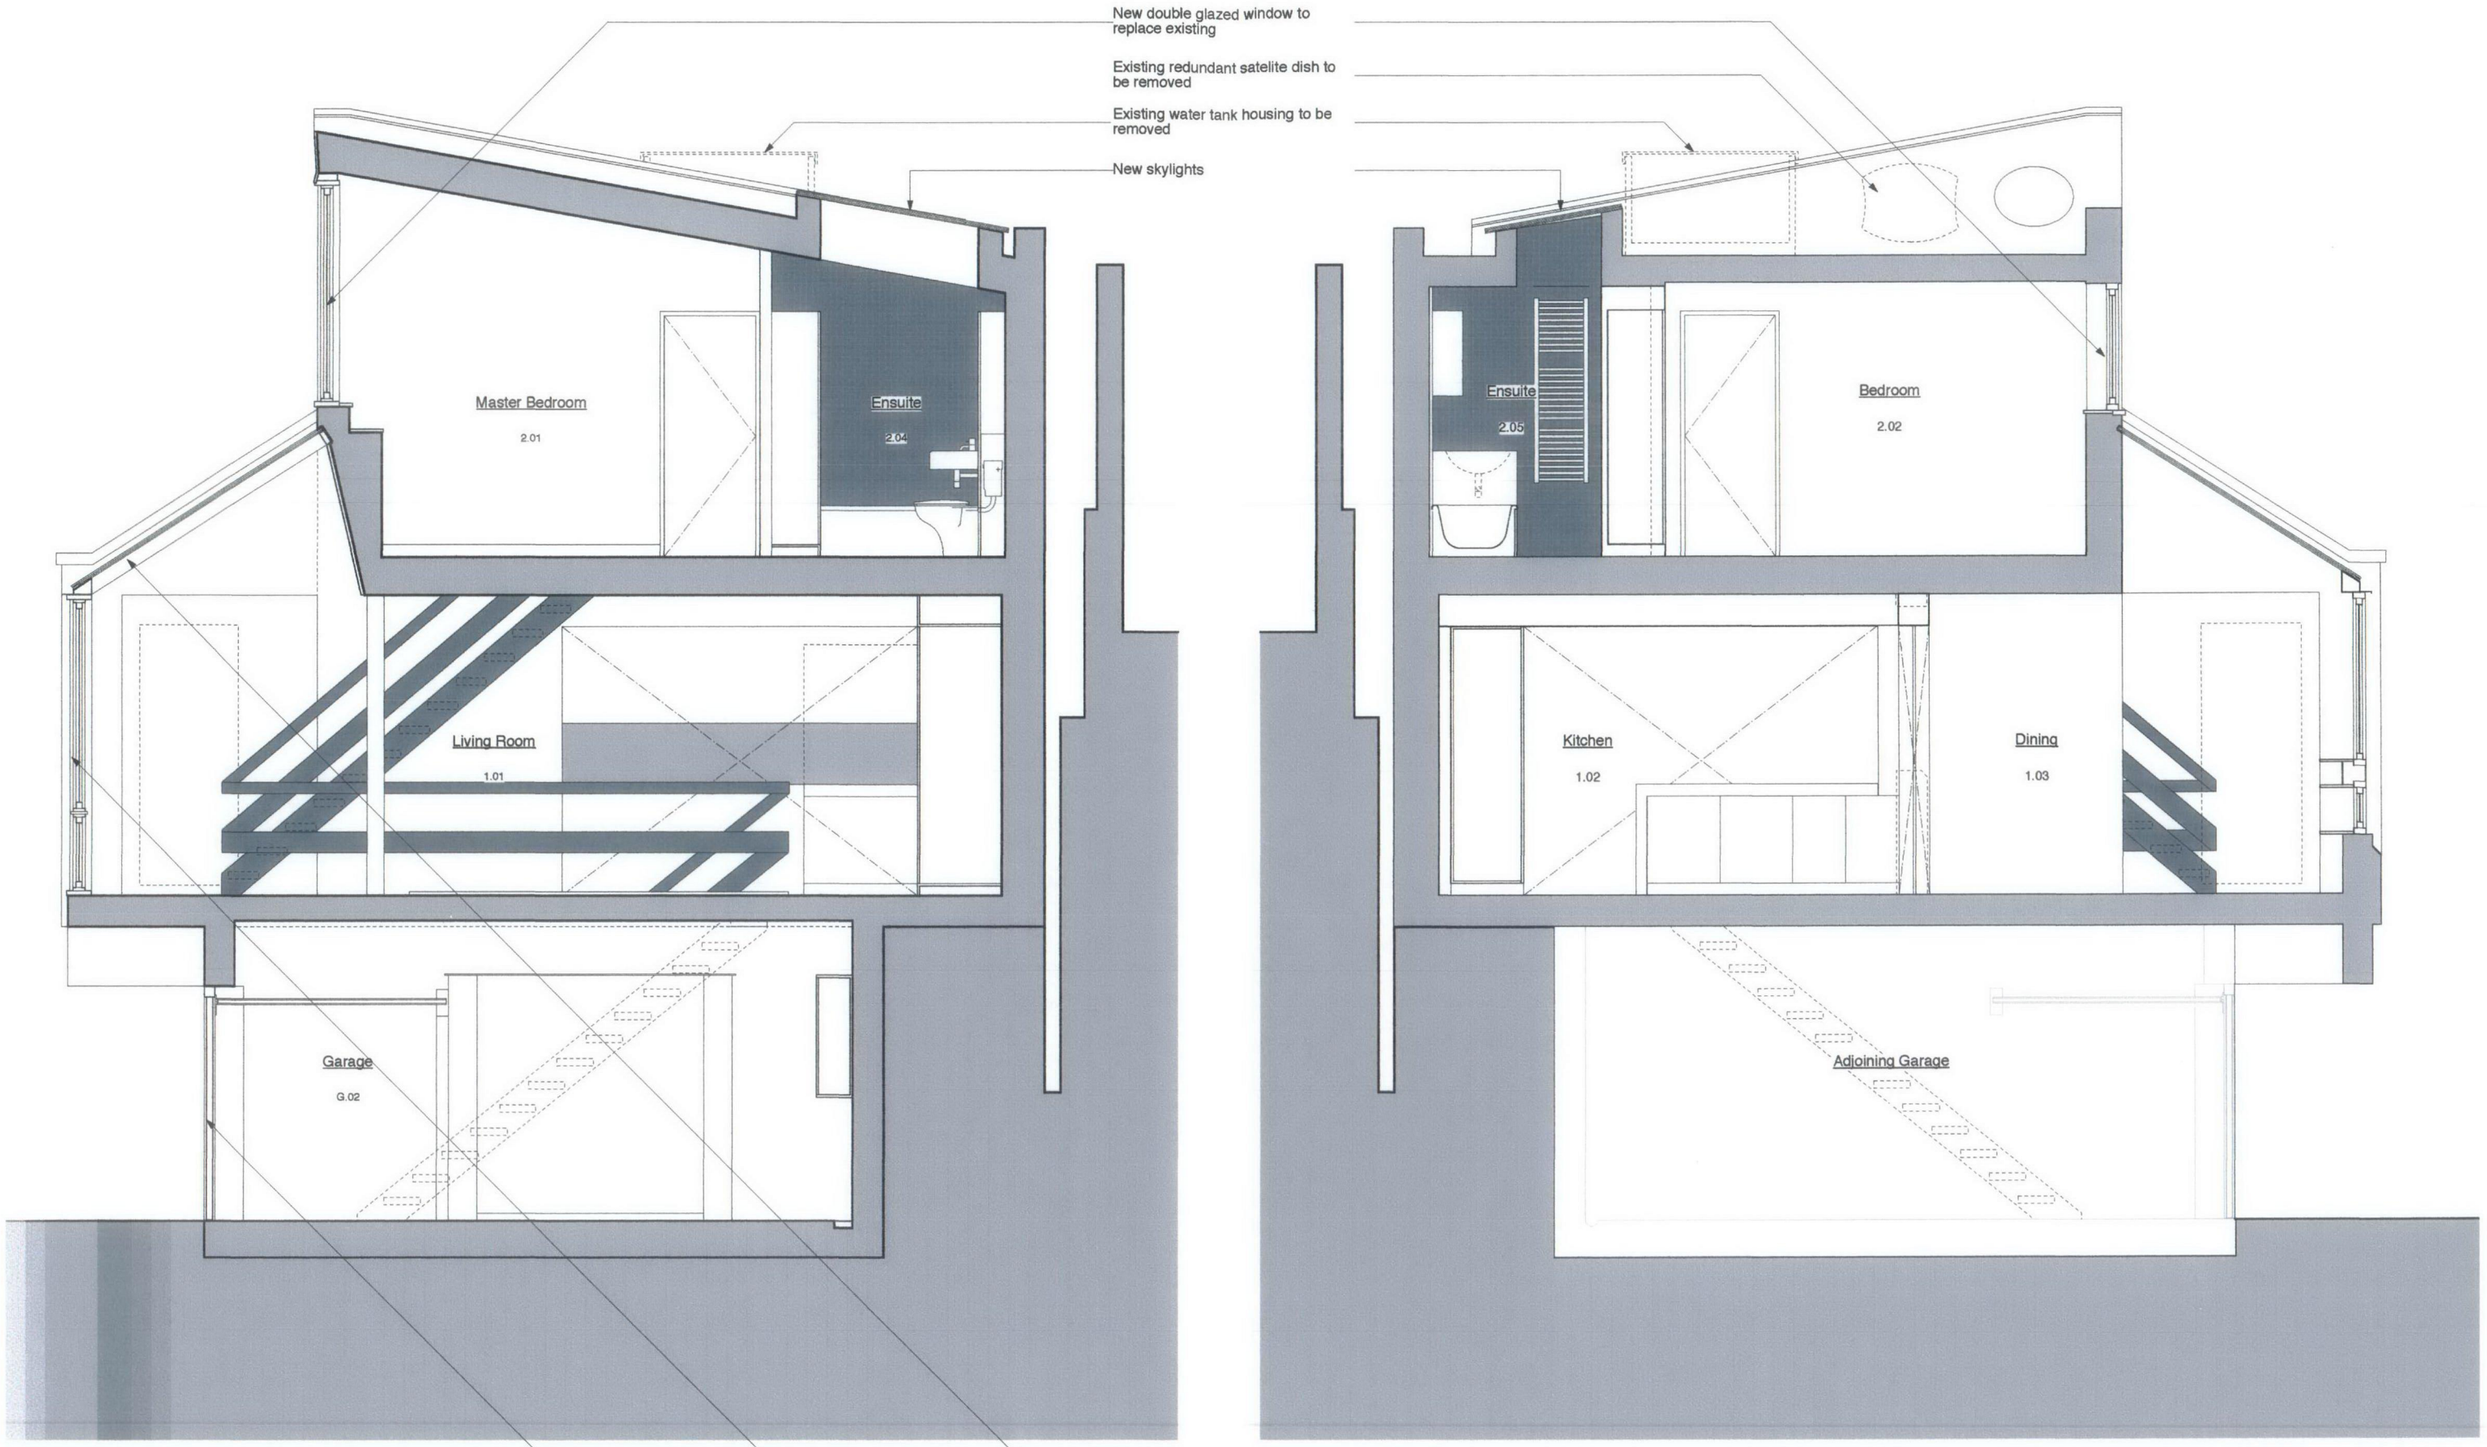

1 Section AA - Proposed
Scale: 1:50 @ A3

2 Section BB - Proposed
Scale: 1:50 @ A3

REVISIONS

-A-	18.02.10	PLANNING SUBMISSION	

for planning

DRAWING NOT TO BE SCALED.
ALL DIMENSIONS TO BE CHECKED ON SITE.

REFER TO ALL OTHER RELEVANT DRAWING AND SPECIFICATIONS.
IN CASE OF ANY DISCREPANCY OR AMBIGUITY REFER TO C.A

PROJECT	4 Lakis Close
DRAWING	Sections AA and BB - Proposed
SCALE	1:50 @ A3
DATE	February 2010
DRAWING	306-1.PL.10
REV	-A-

evonort
architects + designers
2a Trafalgar Mews London E9 5JJ · 020 8510 0311 · studio@evonort.co.uk