


**Proposed Section A-A**

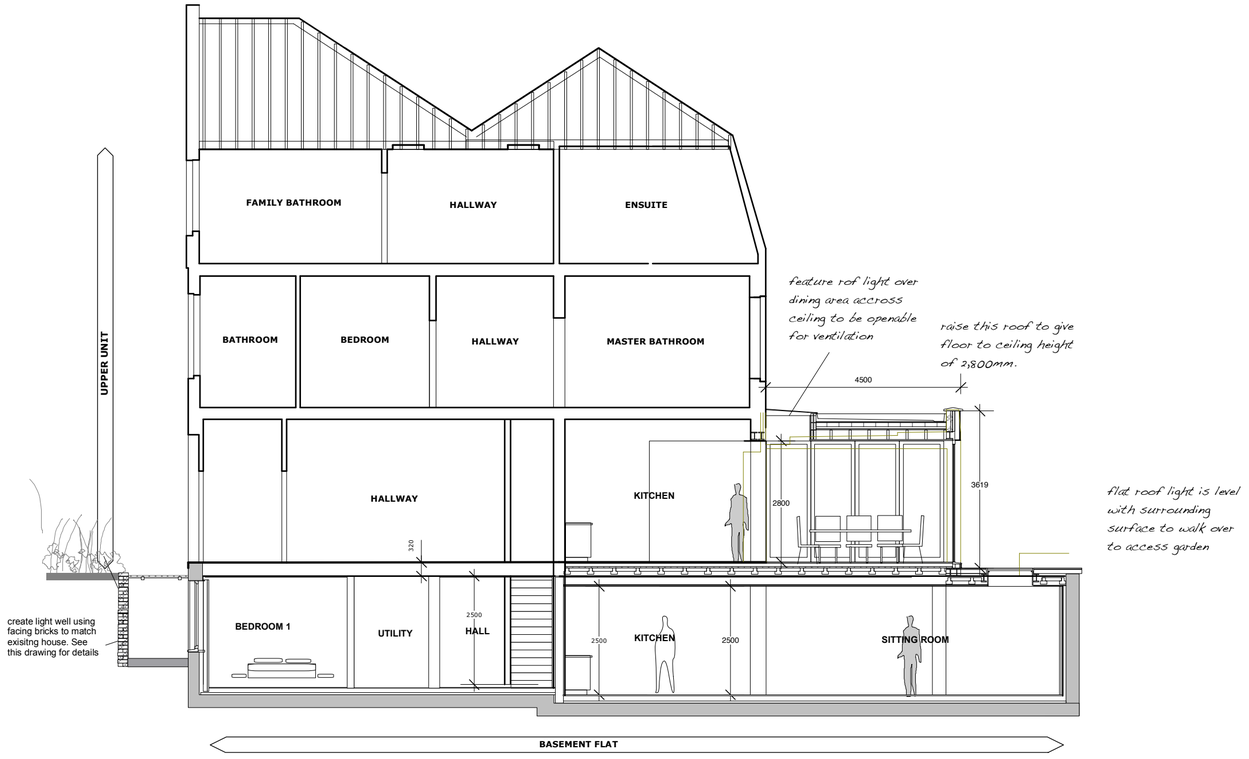


**Proposed Section B-B**




**Proposed Section C-C**

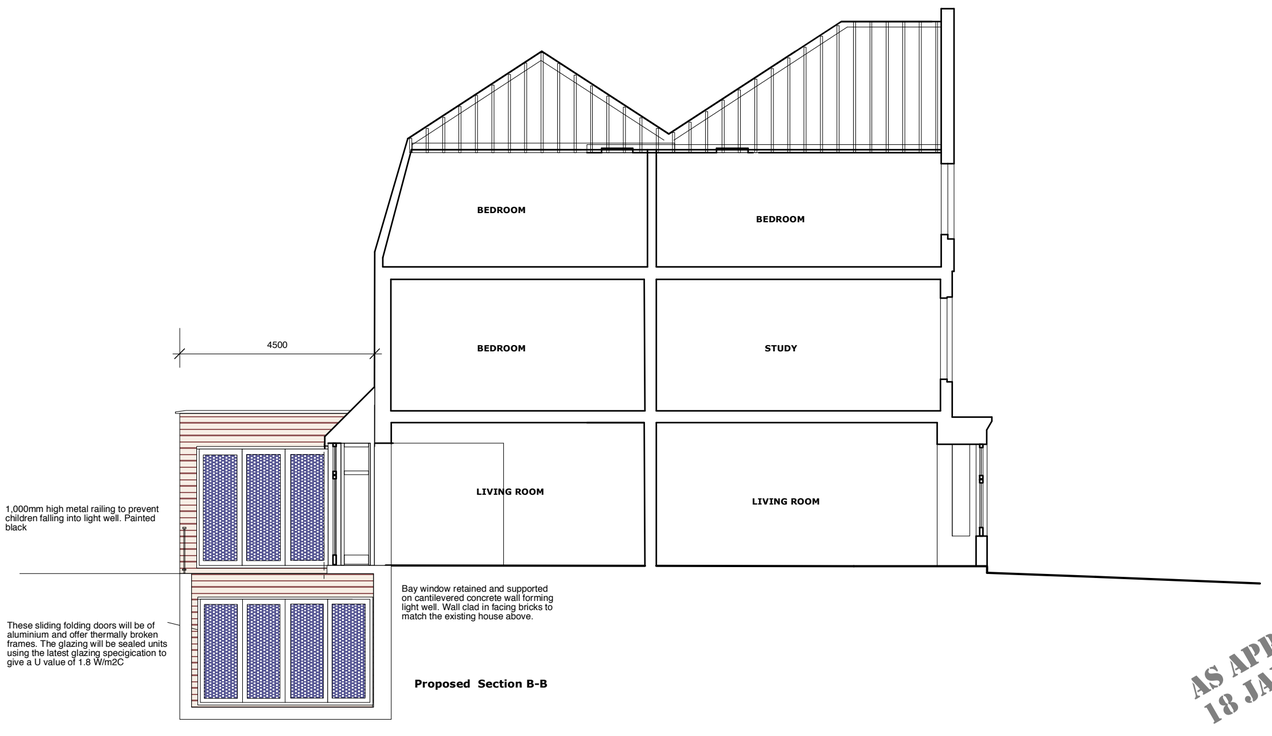


scale 1:50 for window details @ A2 size paper

AS APPROVED 2009/5153/P
18 JANUARY 2010
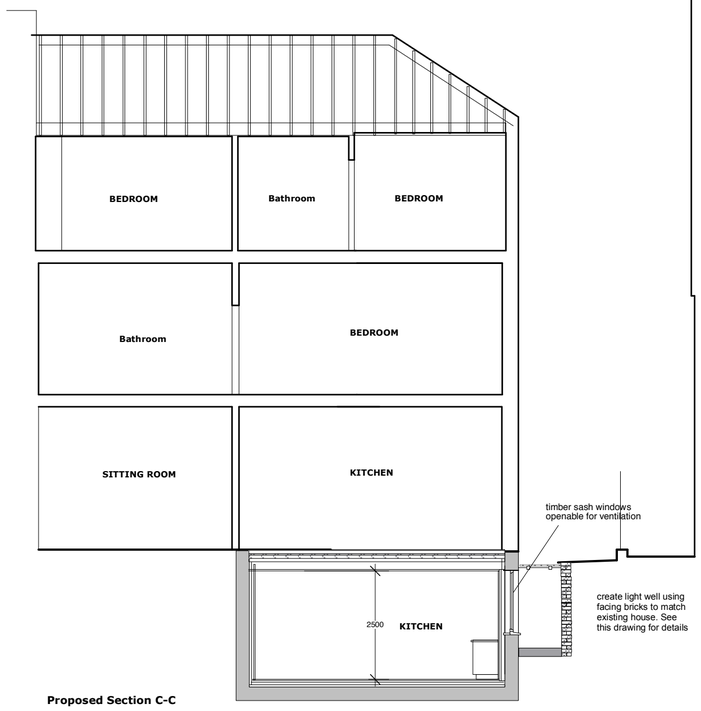
# PROPOSED SECTIONS

Rev B Light well added to rear of the house Nov 09

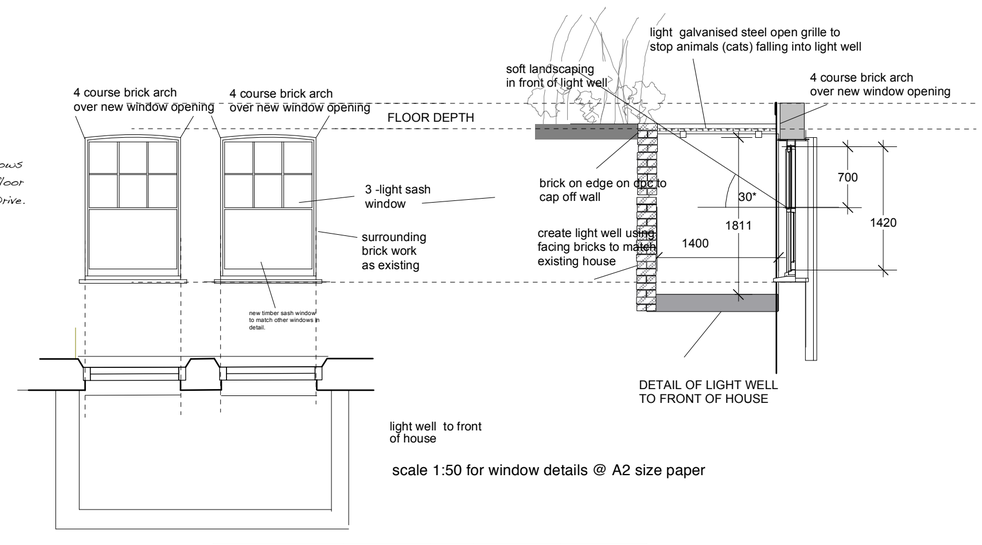Rev A Revised light well to front of house Oct 09

**14 HEATH DRIVE HAMPSTEAD LONDON NW3 7SN**

Scale: 1: 100 @ A2 size
Date : July 2009

Drawing No. 06. 738.09 Rev B
PROPOSED ELEVATIONS

G J P L t d
ARCHITECTS
764 FINCHLEY ROAD
TEMPLE FORTUNE
NW11 LONDON 7TH
TEL 020 8458 4326
FAX 020 8458 4322
MOB 07721 598207
gjp @ architect99.fsnet.co.uk