PL_D_009 01 SECTION B AND REAR ELEVATION INDICATING DEMOLITION
SCALE 1:50@A1

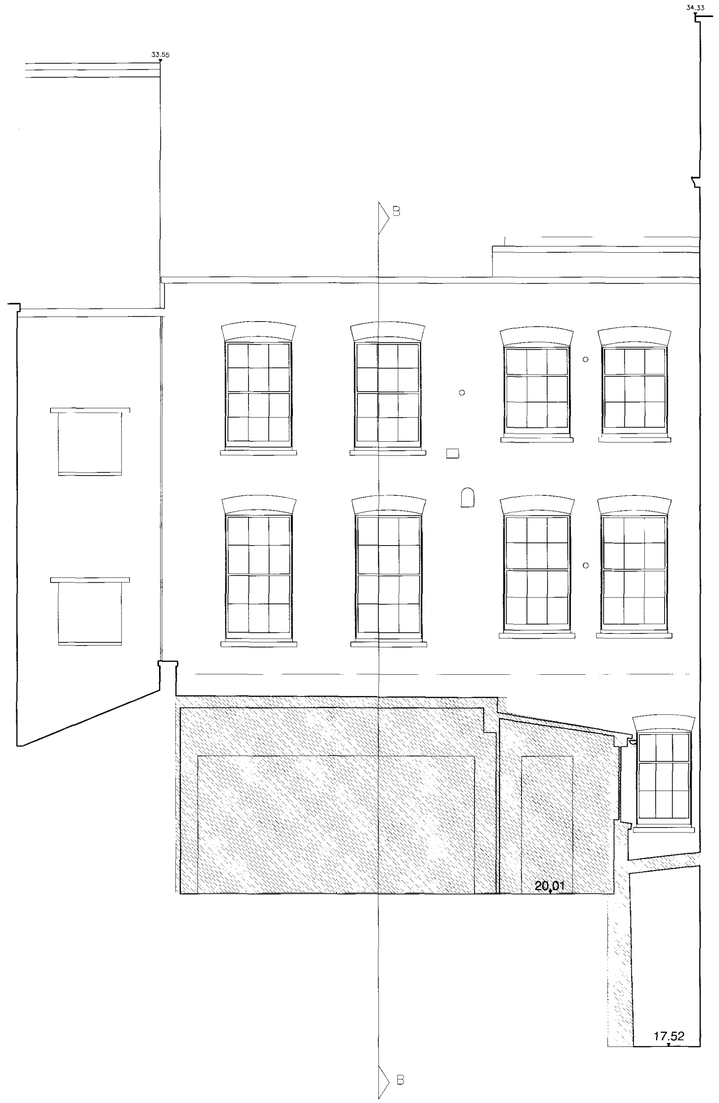


PL_D_009 02 SECTION D AND SIDE ELEVATION INDICATING DEMOLITION
SCALE 1:50@A1

Hatched area indicates proposed demolition

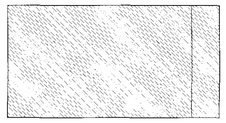

DRAWING STATUS KEY:
PL = PLANNING
_E = EXISTING
_P = PROPOSED
_D = DEMOLITION

BILL THOMAS
61 DOUGHTY STREET LONDON WC1N
T: 020 7404 3314
E-mail: billthomas@btinternet.com

| project | drawn | checked | scale | date |
|---|---|---|---|---|
| 62 DOUGHTY STREET | gr | | 1:50 @ A1 | Dec-09 |
| drg title: SECTION B & D INDICATING DEMOLITION | job no. 09-100 | | drg.no. PL_D_009 | rev |