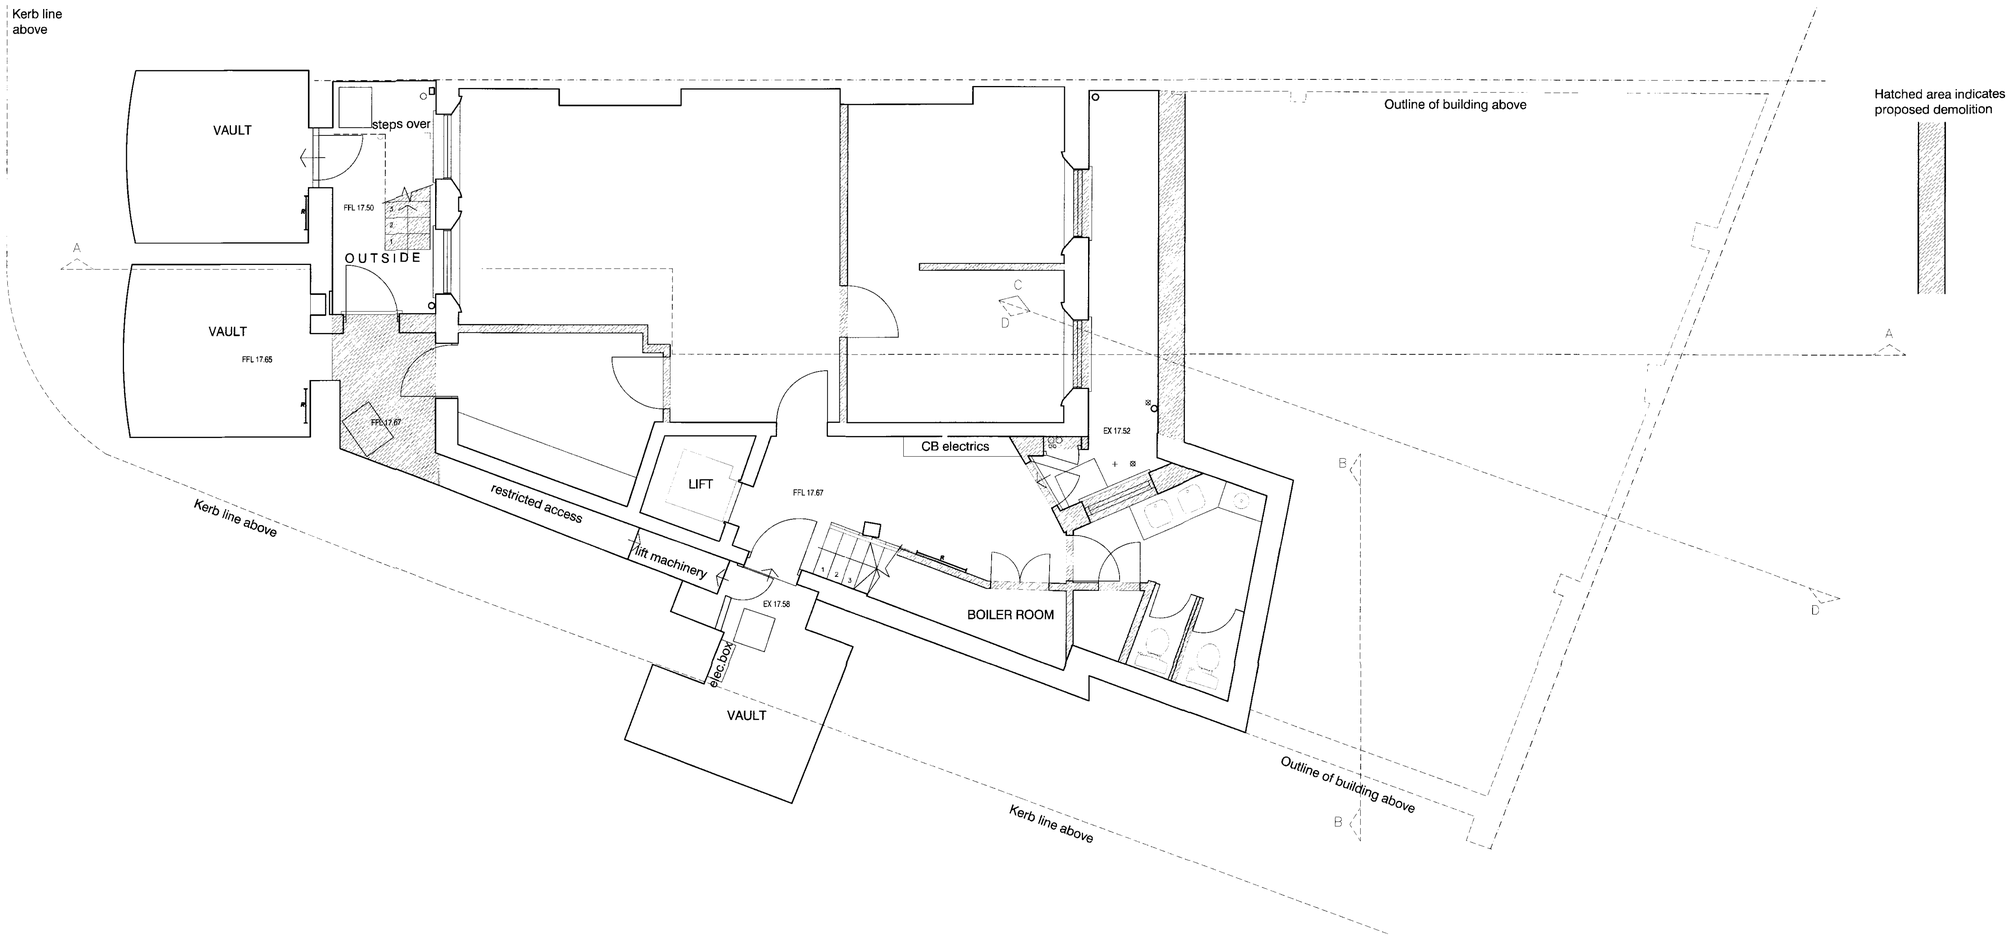

PL-D_001 EXISTING BASEMENT PLAN INDICATING DEMOLITION
01 SCALE 1:50@A1

DRAWING STATUS KEY:
PL = PLANNING
_E = EXISTING
_P = PROPOSED
_D = DEMOLITION

BILL THOMAS
61 DOUGHTY STREET LONDON WC1N 2JY
T: 020 74043314
E-mail: billthomas@btinternet.com

project	drawn	audited	scale	date
62 DOUGHTY STREET	gr		1:50 @ A1	Dec-09
drg title: EXISTING BASEMENT PLAN INDICATING DEMOLITION	job no. 09-100		drg.no. PL_D_001	rev