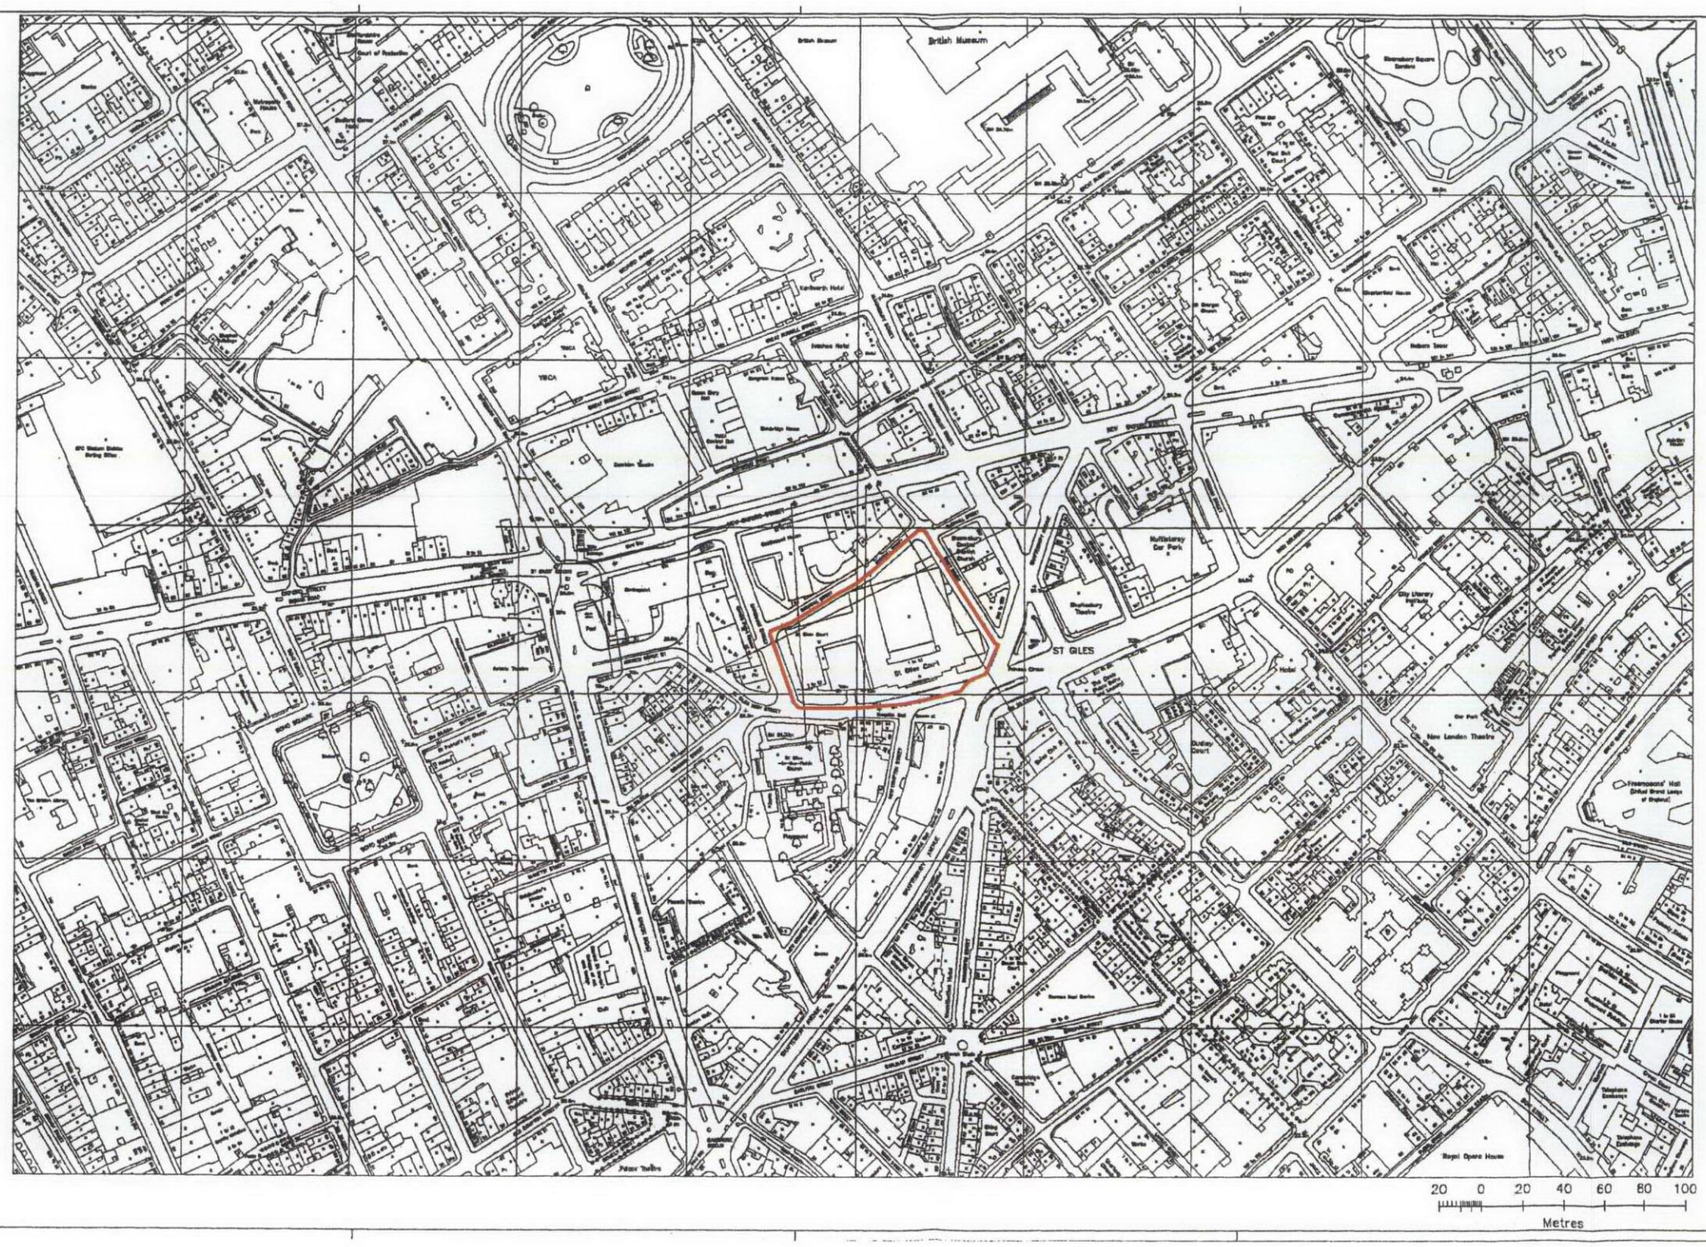

INDEX MODIFY DATE

Saint Giles Court London

Application Submission

APPLICANT

LEGAL & GENERAL ASSURANCE SOCIETY LTD.
Bedfordbury House, 2 Cowan Victoria Street
London SW1H 9NH
tel +44 (0)20 7555 8000 fax: +44 (0)20 7555 8040

DEVELOPER

STANHOPE PLC
Norfolk House, 31 St James Square London SW1Y 4JJ
tel +44 (0)20 7316 1700 fax: +44 (0)20 7316 1701
e-mail: mail@stanhope.plc.uk

ARCHITECT

RENZO PIANO BUILDING WORKSHOP
34, rue des Ateliers 75004 Paris
tel +33 (0)1.44.61.49.00 fax: +33 (0)1.40.78.91.09

ENGINEERING CONSULTANT

OVE ARUP & PARTNERS
13 Fitzroy Street London W1P 5HQ
tel +44 (0)20 7636 1531 fax: +44 (0)20 7580 3924
e-mail: www.arup.com

DRAWN
R.P.B.W.

FILE N° RP - E 00.00.dwg

TITLE
Existing Building Site Location Plan

DATE	SCALE
06/12/04	1:1250

PLAN N° RP - E 00.00 INDEX