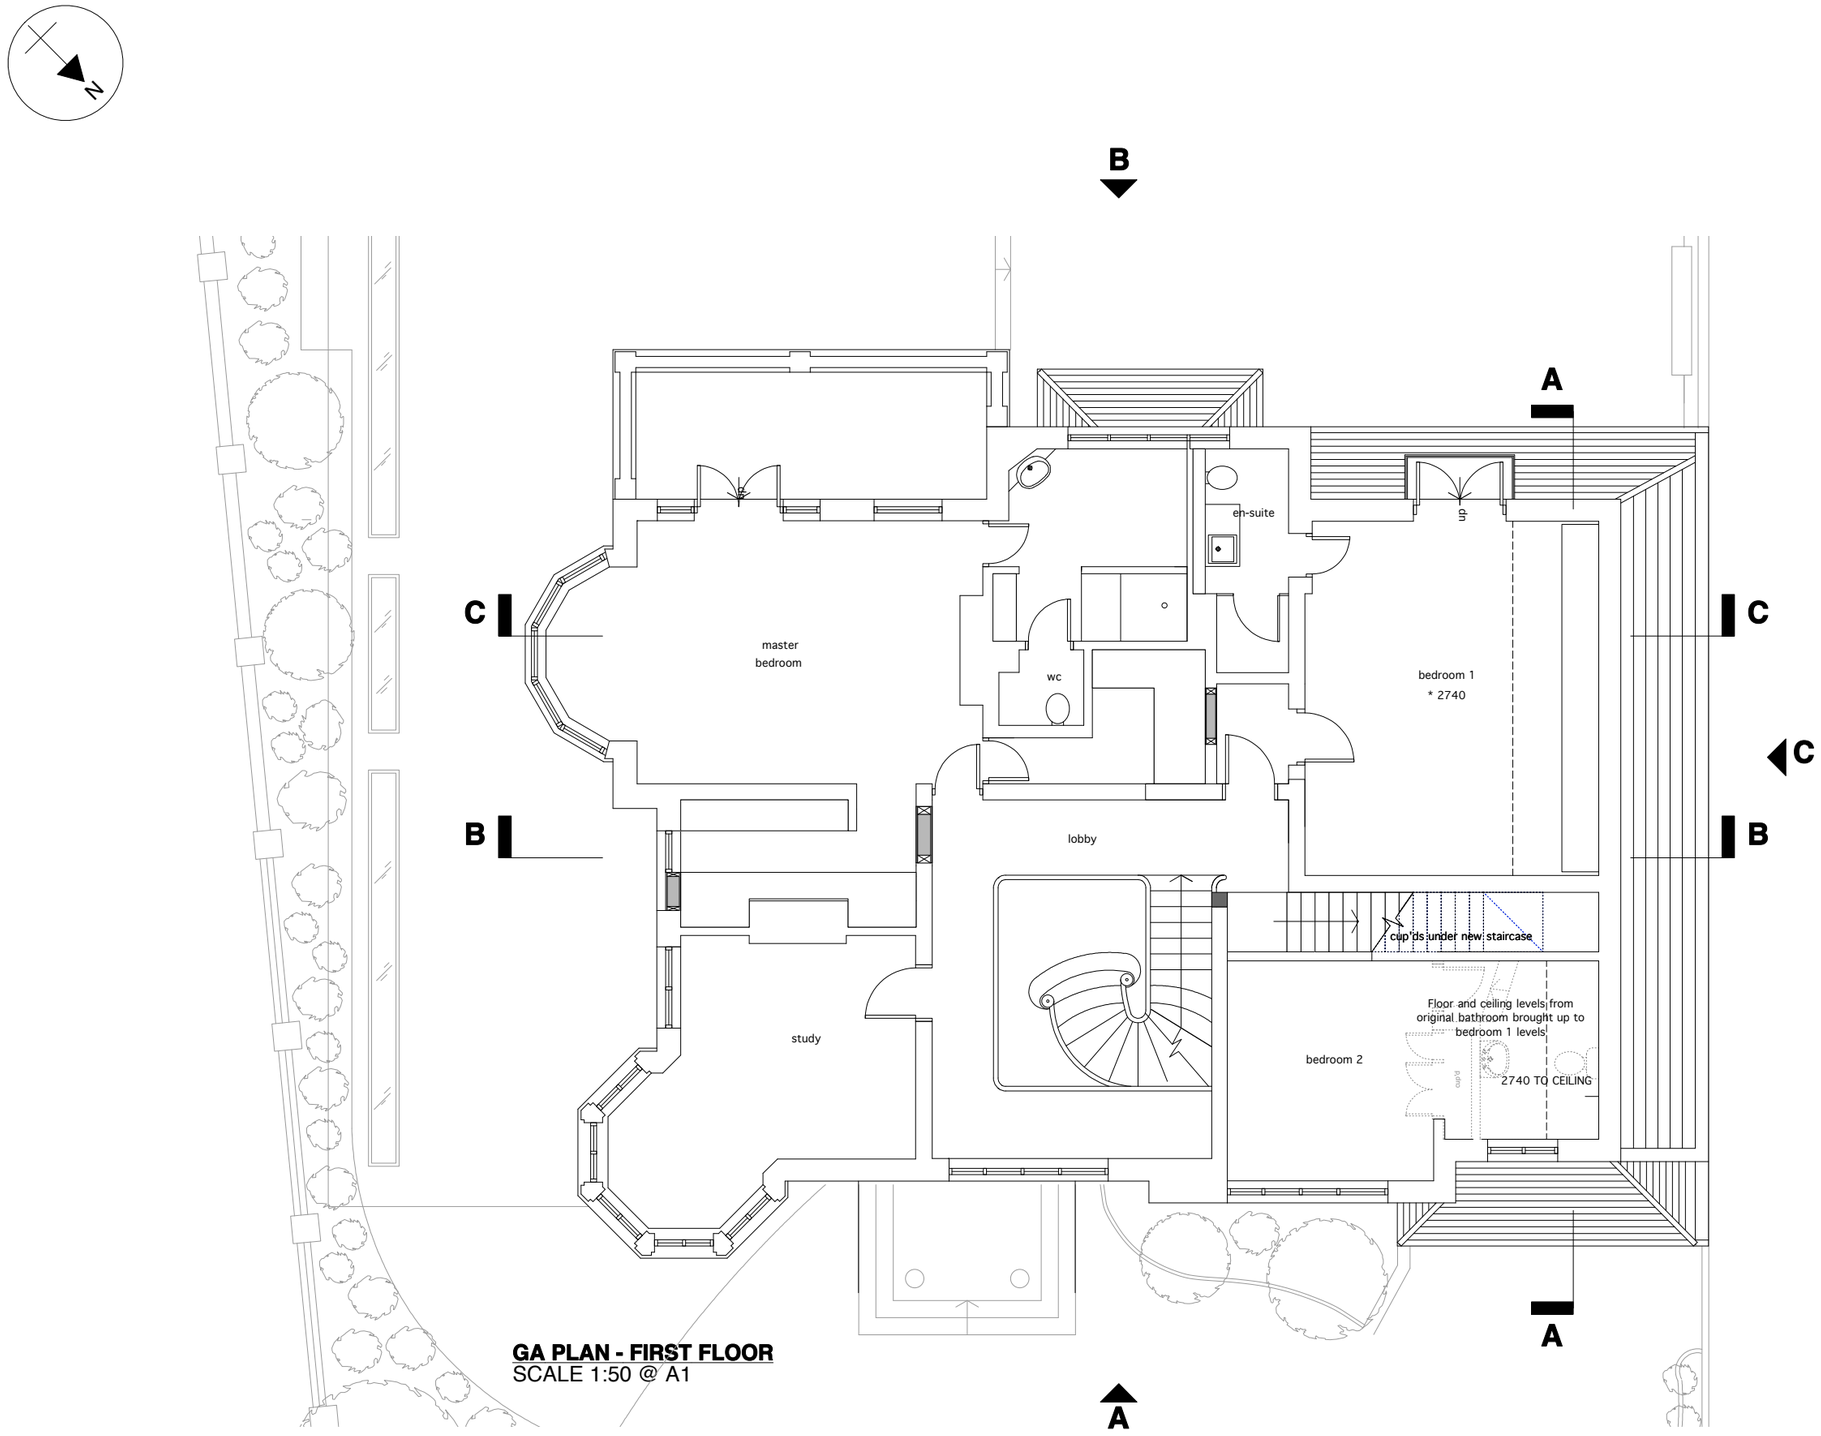


**GA PLAN - FIRST FLOOR**
SCALE 1:50 @ A1

| ISSUE | DATE | DESCRIPTION |
|---|---|---|
| A | 28.01.10 | AMENDED TITLE BLOCK |

NOTES:
**DO NOT SCALE DRAWING**. CONTRACTOR TO CHECK ALL DIMENSIONS FROM DRAWINGS TO SITE AND NOTIFY THE ARCHITECT OF ANY DISCREPANCIES PRIOR TO FABRICATION TO ALLOW FOR MODIFICATIONS. DISCREPANCIES NOT BROUGHT TO THE ATTENTION OF THE ARCHITECT WILL BE THE RESPONSIBILITY OF THE RELEVANT CONTRACTOR.
•THIS DRAWING SHOULD BE READ IN CONJUNCTION WITH ALL SPECIFICATIONS AND ALL RELEVANT DESIGN, ENGINEERS AND SPECIALIST DRAWINGS.
•THE CONTRACTOR MUST ADVISE ON ALL DETAILS TO ENSURE STABILITY AND STRENGTH OF CONSTRUCTION ALL MATERIALS TO BE MATCHED AND BALANCED AS APPROPRIATE.
•THE WORKS DESCRIBED AND SPECIFIED ON THIS DRAWING AND ASSOCIATED DRAWINGS SHALL BE UNDERTAKEN IN ACCORDANCE WITH CURRENT HEALTH AND SAFETY PLAN PREPARED BY THE PLANNING SUPERVISOR FOR THE PROJECT.

**brinkworth**
**6 ellsworth street london E2 OAX**
**t 44(0)20 7613 5341 f 44(0)20 7739 8425**

| | |
|---|---|
| SITE ADDRESS | **39 REDINGTON ROAD, LONDON NW3 7RA** |
| JOB NAME | **REDINGTON ROAD** |
| DRAWING NAME | **PROPOSED PLAN - FIRST FLOOR** |
| STATUS | **APPROVAL** |
| DRAWN BY | **MD/SC** |
| CHECKED BY | **KB** |
| JOB N° | **1877** |
| DRAWING N° | **C401.2** |
| REV | **A** |
| DATE | **JAN 2010** |
| SCALE | **1:100 @ A3, 1:50 @ A1** |