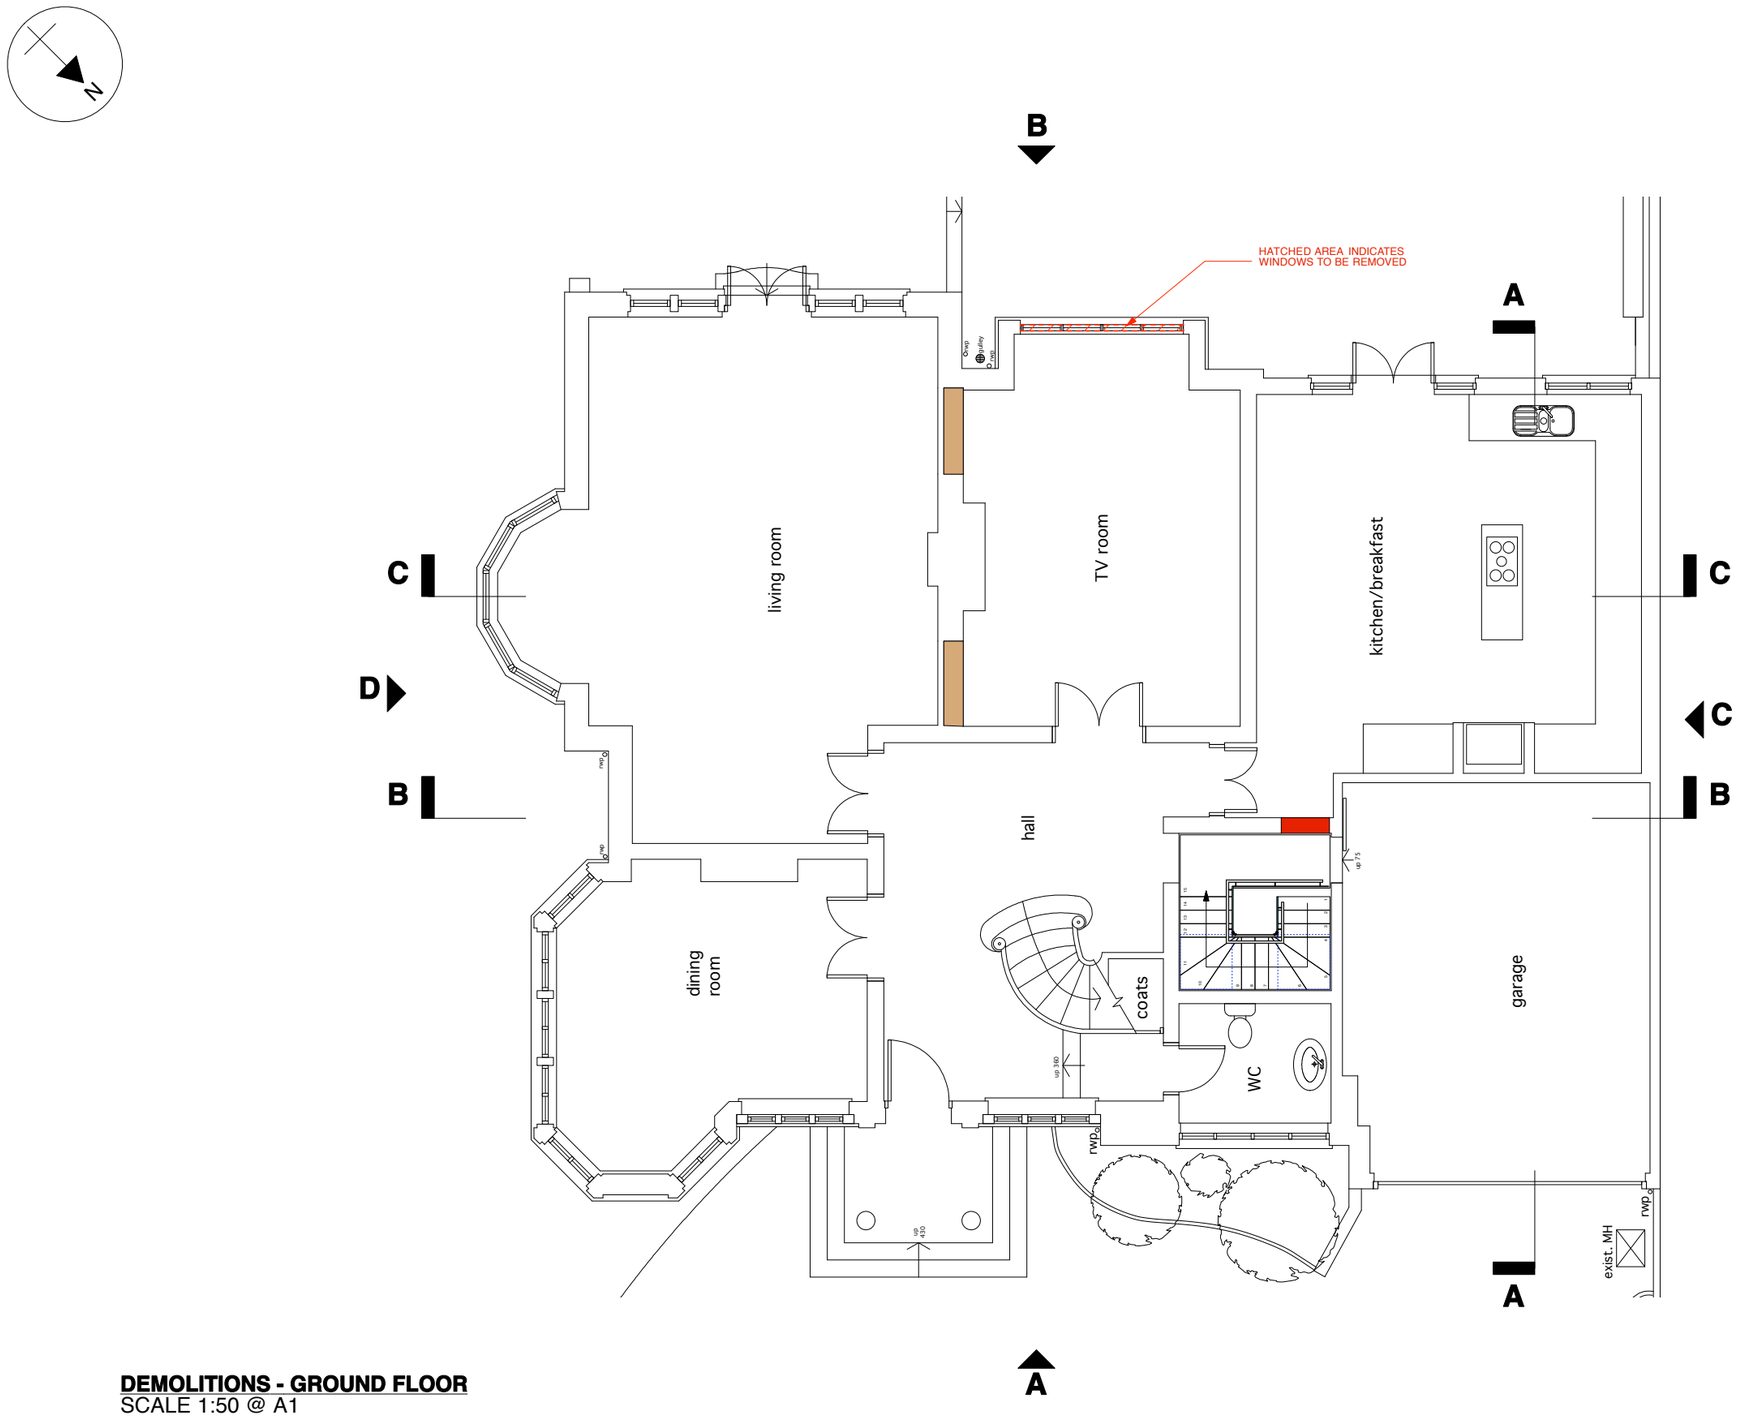


**DEMOLITIONS - GROUND FLOOR**
SCALE 1:50 @ A1

| ISSUE | DATE | DESCRIPTION |
|---|---|---|
| | | |
| | | |
| | | |
| | | |
| | | |
| | | |
| | | |

NOTES:
- **DO NOT SCALE DRAWING**. CONTRACTOR TO CHECK ALL DIMENSIONS FROM
FOUNDATIONS TO ROOF PRIOR TO ANY WORK. REPORT ANY DISCREPANCIES
PRIOR TO FABRICATION TO ALLOW FOR MODIFICATIONS. DISCREPANCIES
NOT BROUGHT TO THE ATTENTION OF THE ARCHITECT WILL BE THE
RESPONSIBILITY OF THE RELEVANT CONTRACTOR.
-THIS DRAWING SHOULD BE READ IN CONJUNCTION WITH ALL
SPECIFICATIONS AND ALL RELEVANT DESIGN, ENGINEERS AND SPECIALIST
DRAWINGS.
-THE CONTRACTOR MUST ADVISE ON ALL DETAILS TO ENSURE STABILITY AND
STRENGTH OF CONSTRUCTION. ALL MATERIALS TO BE MATCHED AND
BALANCED AS APPROPRIAT.
-ALL WORKS TO BE CARRIED AND SPECIFIED ON THIS DRAWING AND
ASSOCIATED DRAWINGS SHALL BE UNDERTAKEN IN ACCORDANCE WITH
CURRENT HEALTH AND SAFETY PLAN PREPARED BY THE PLANNING
SUPERVISOR FOR THE PROJECT.

**brinkworth**
**6 ellsworth street london E2 0AX**
**t 44(0)20 7613 5341 f 44(0)20 7739 8425**

| | |
|---|---|
| SITE ADDRESS | **39 REDINGTON ROAD, LONDON NW3 7RA** |
| JOB NAME | **REDINGTON ROAD** |
| DRAWING NAME | **DEMOLITIONS - GROUND FLOOR** |
| STATUS | **APPROVAL** |
| DRAWN BY **SC** | CHECKED BY **KB** |
| JOB N° **1877** | DRAWING N° **D301.1** REV |
| DATE **JAN 2010** | SCALE **1:100 @ A3, 1:50 @ A1** |