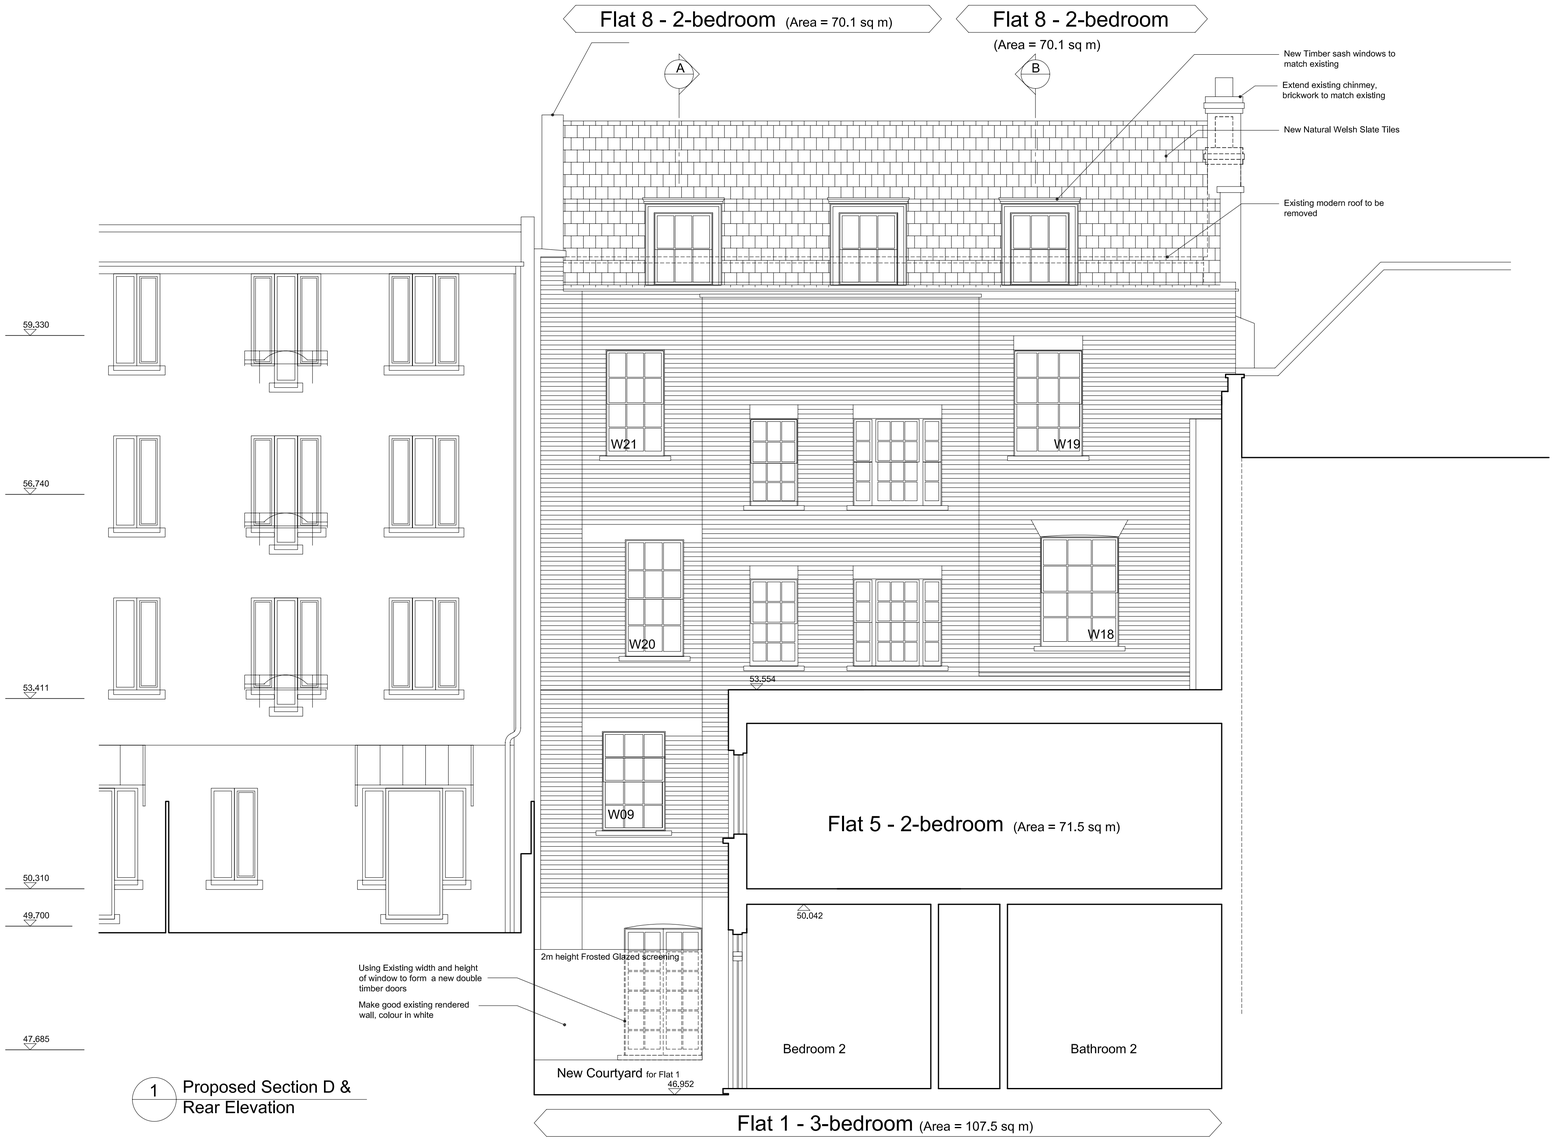

1 Proposed Section D & Rear Elevation

For 8 Residential Units

GENERAL NOTES

All dimensions are in millimetres

REVISION

Ko and Partners
Unit 6
1-3 Upper Richmond Road
London SW15 2RF
T 020 8874 0758
F 0870 762 3742
E postbox@koandpartners.co.uk

Project: 165 GRAY'S INN ROAD, LONDON WC1X 8UE

PROPOSED SECTION D WITH REAR ELEVATION

342-A-029

Date: DEC 09

Revision:

Scale: 1:50@A1

FOR APPROVAL

Client:
Edenfield Estates Ltd