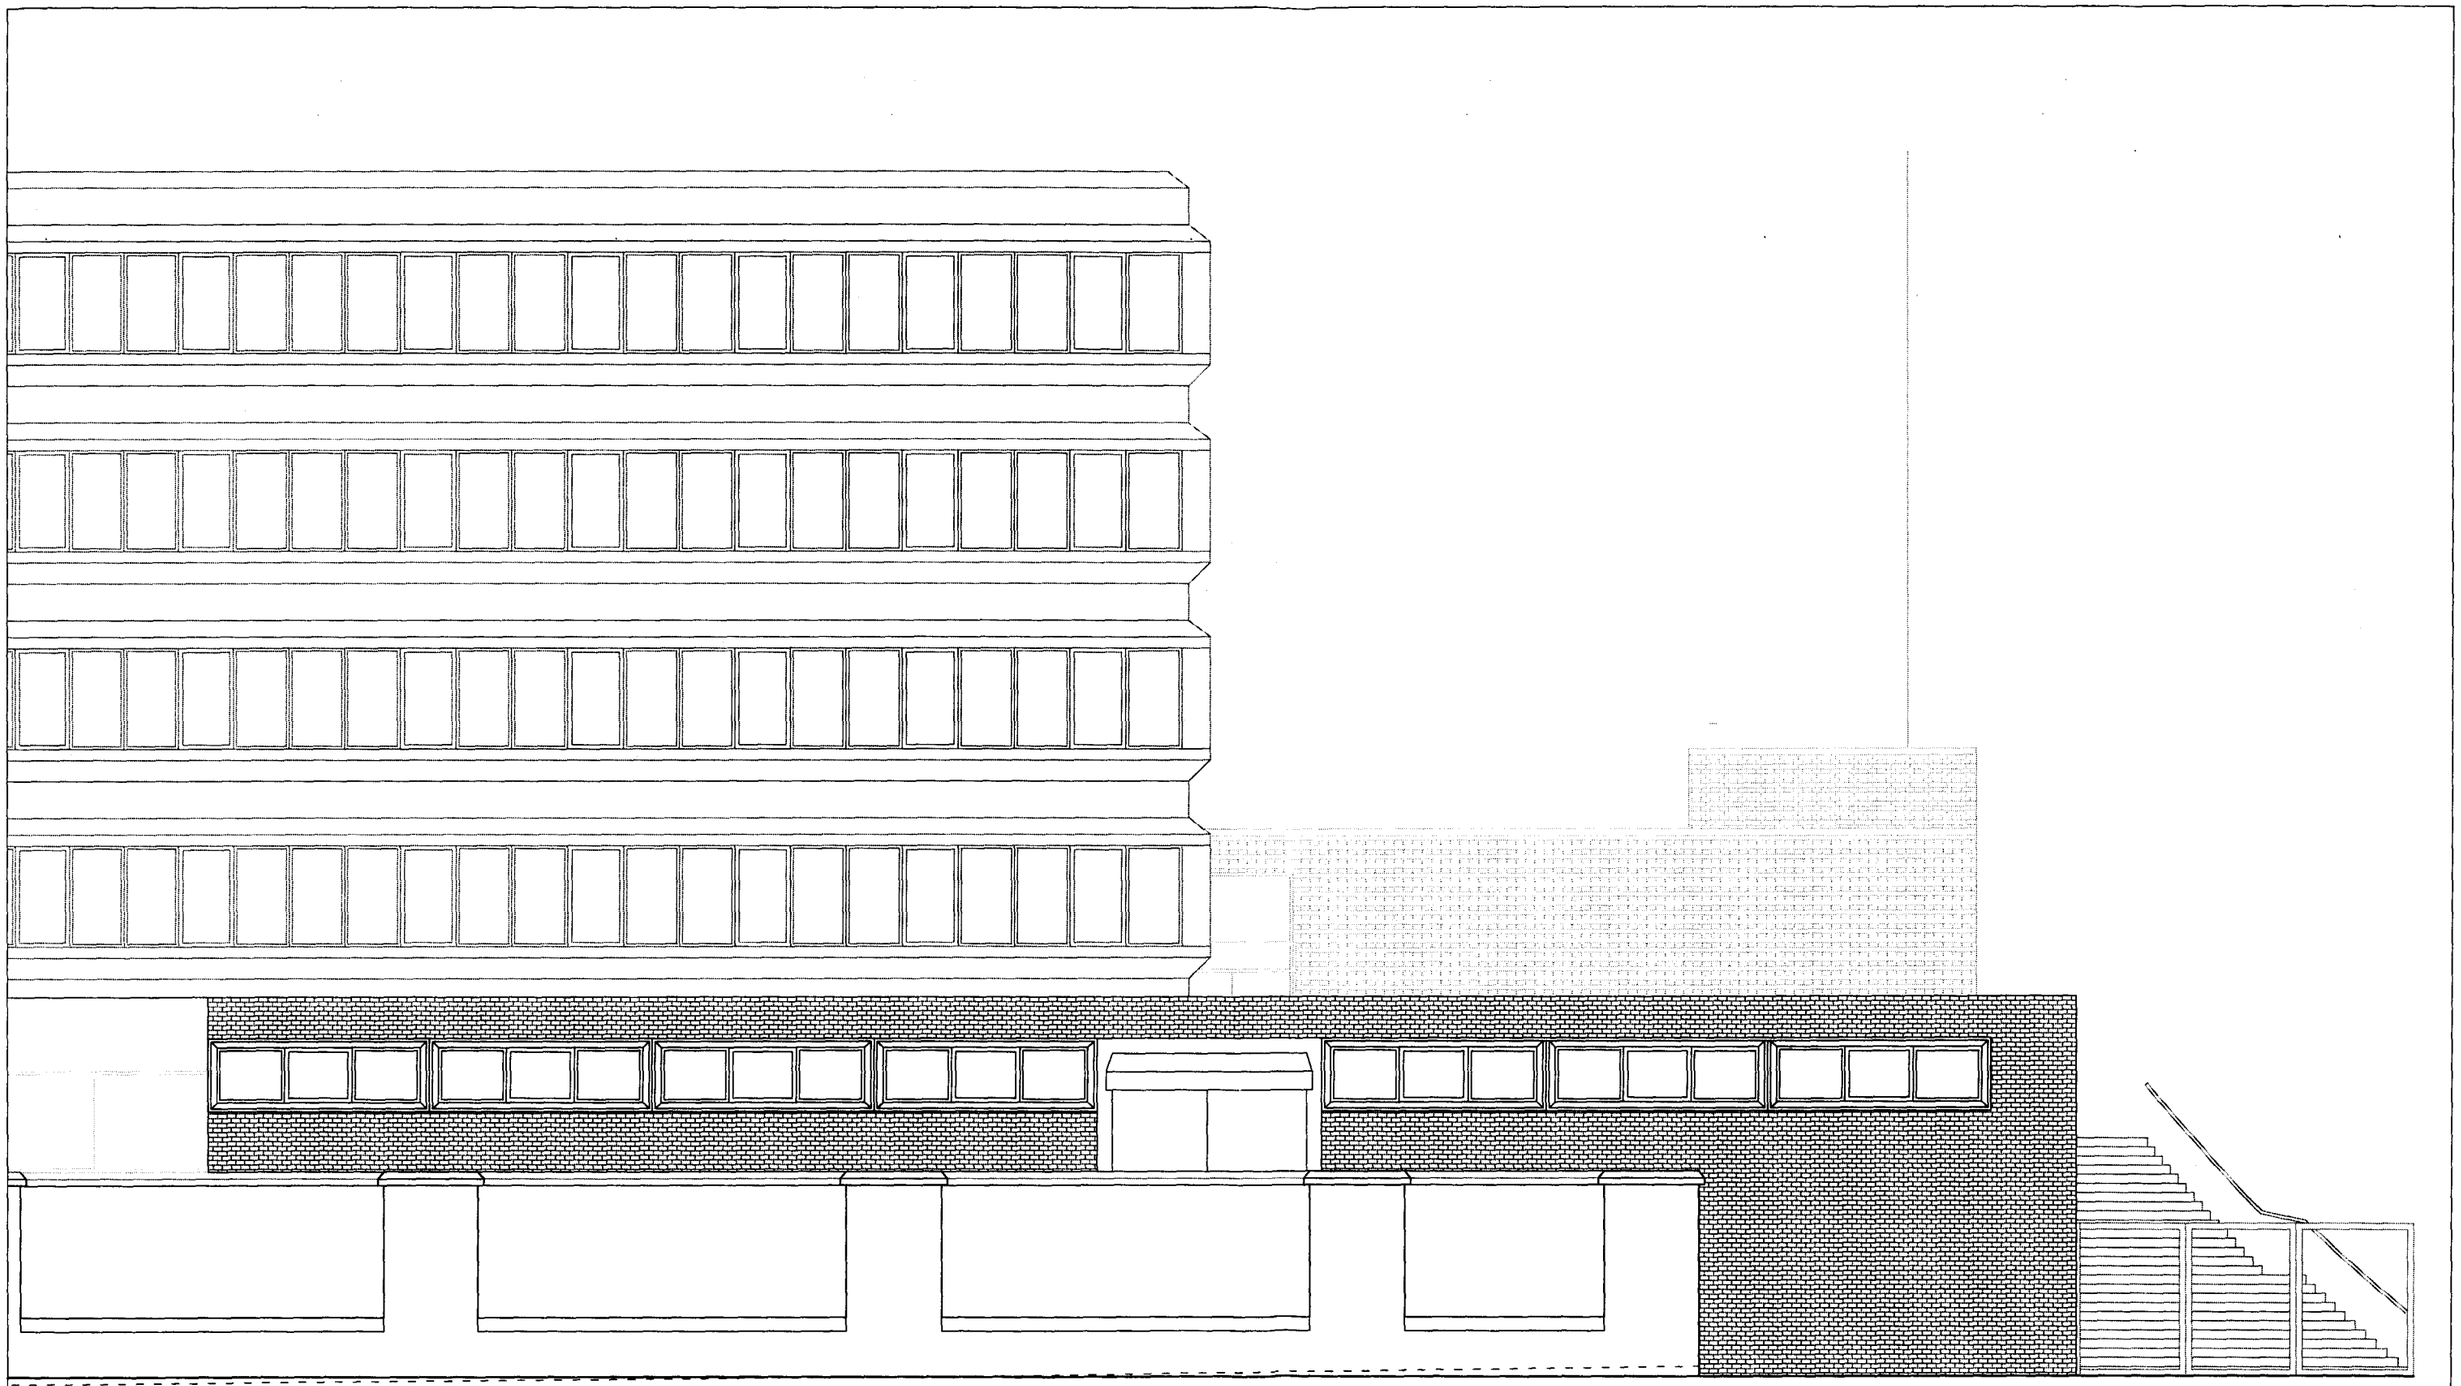

General Notes:	Rev-Date-Name-Revisions: /		Client Anglo - Scottish Properties		Neil Choudhury Architects 11 Prospect Place, Hastings tel/fax 01424 425629
			Job Title 100A Chalk Farm Road_Main Entrance	Scale 1:100 @ A3 / Date 22.09.09	Revision /
Copyright			Drawing Existing North Elevation	Drawing Number 366_011	Checked /