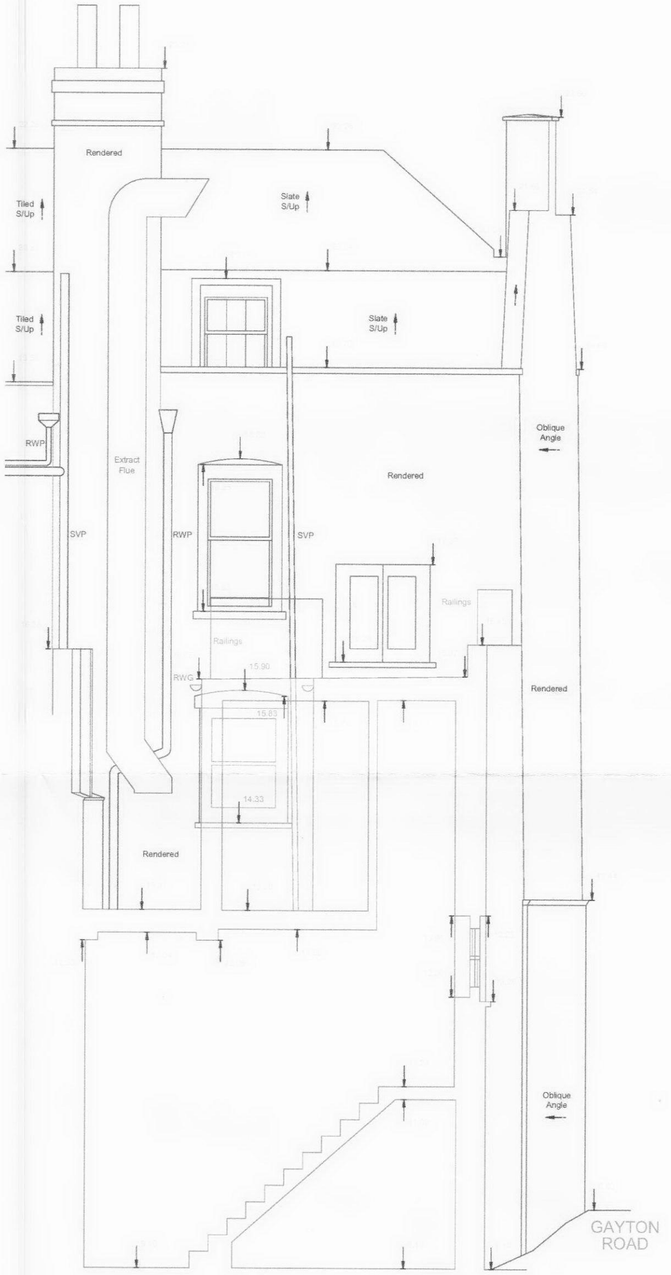

SECTION 1

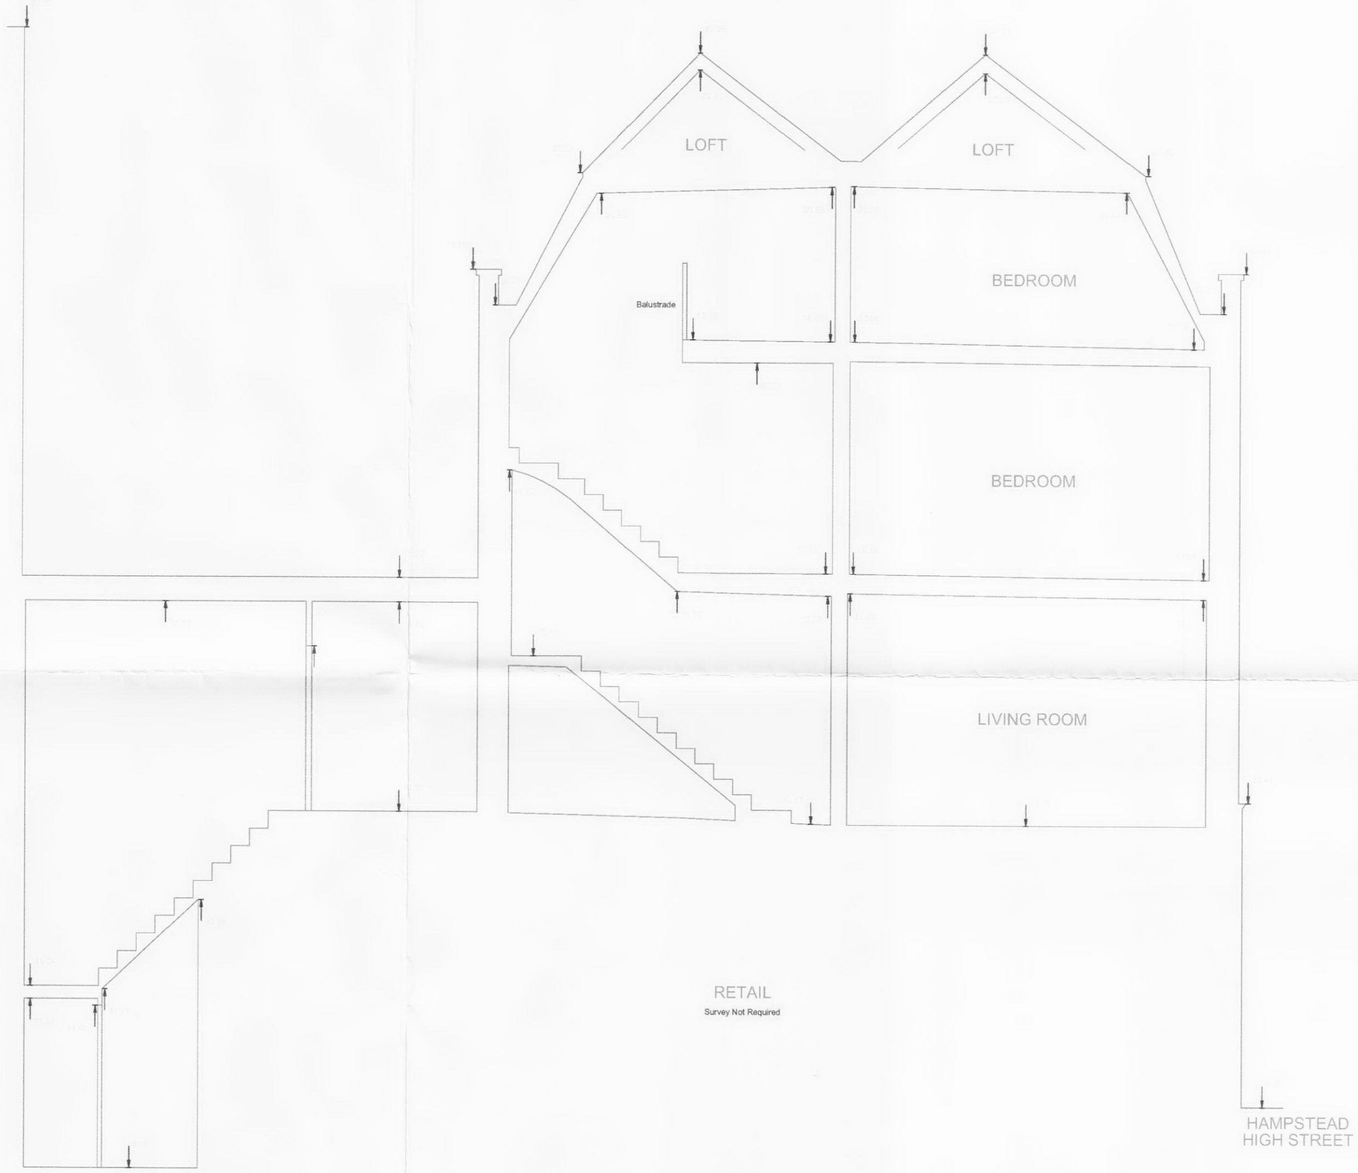

SECTION 2

General Notes

1. Dimensions are in millimetres unless stated otherwise
2. All levels are in metres above AOD unless stated otherwise
3. Dimensions govern. Do not scale off of drawing
4. All dimensions to be verified on site before proceeding
5. All discrepencies to be notified in writing to Schmidt-Hess Architects

Rev	Date	Reason For Issue
01	27.11.09	For Planning
00	01.10.09	For Planning

Key Plan

Client

Albert Hay

Project

19 Hampstead High Street
London NW3

Project No	Drawing No	Rev.
009	A0210	01

Drawing Title

Section 1 and 2
Existing

09 DEC 2009

Scale 1:50
Paper Size @A2
Date 01.10.2009

SCHMIDT-HESS ARCHITECTS

Unit 4.3
2-6 Northburgh Street
London EC1V 0AY

+ 44 (0)20 3093 4170
www.sh-a-co.uk
info@sh-a.co.uk