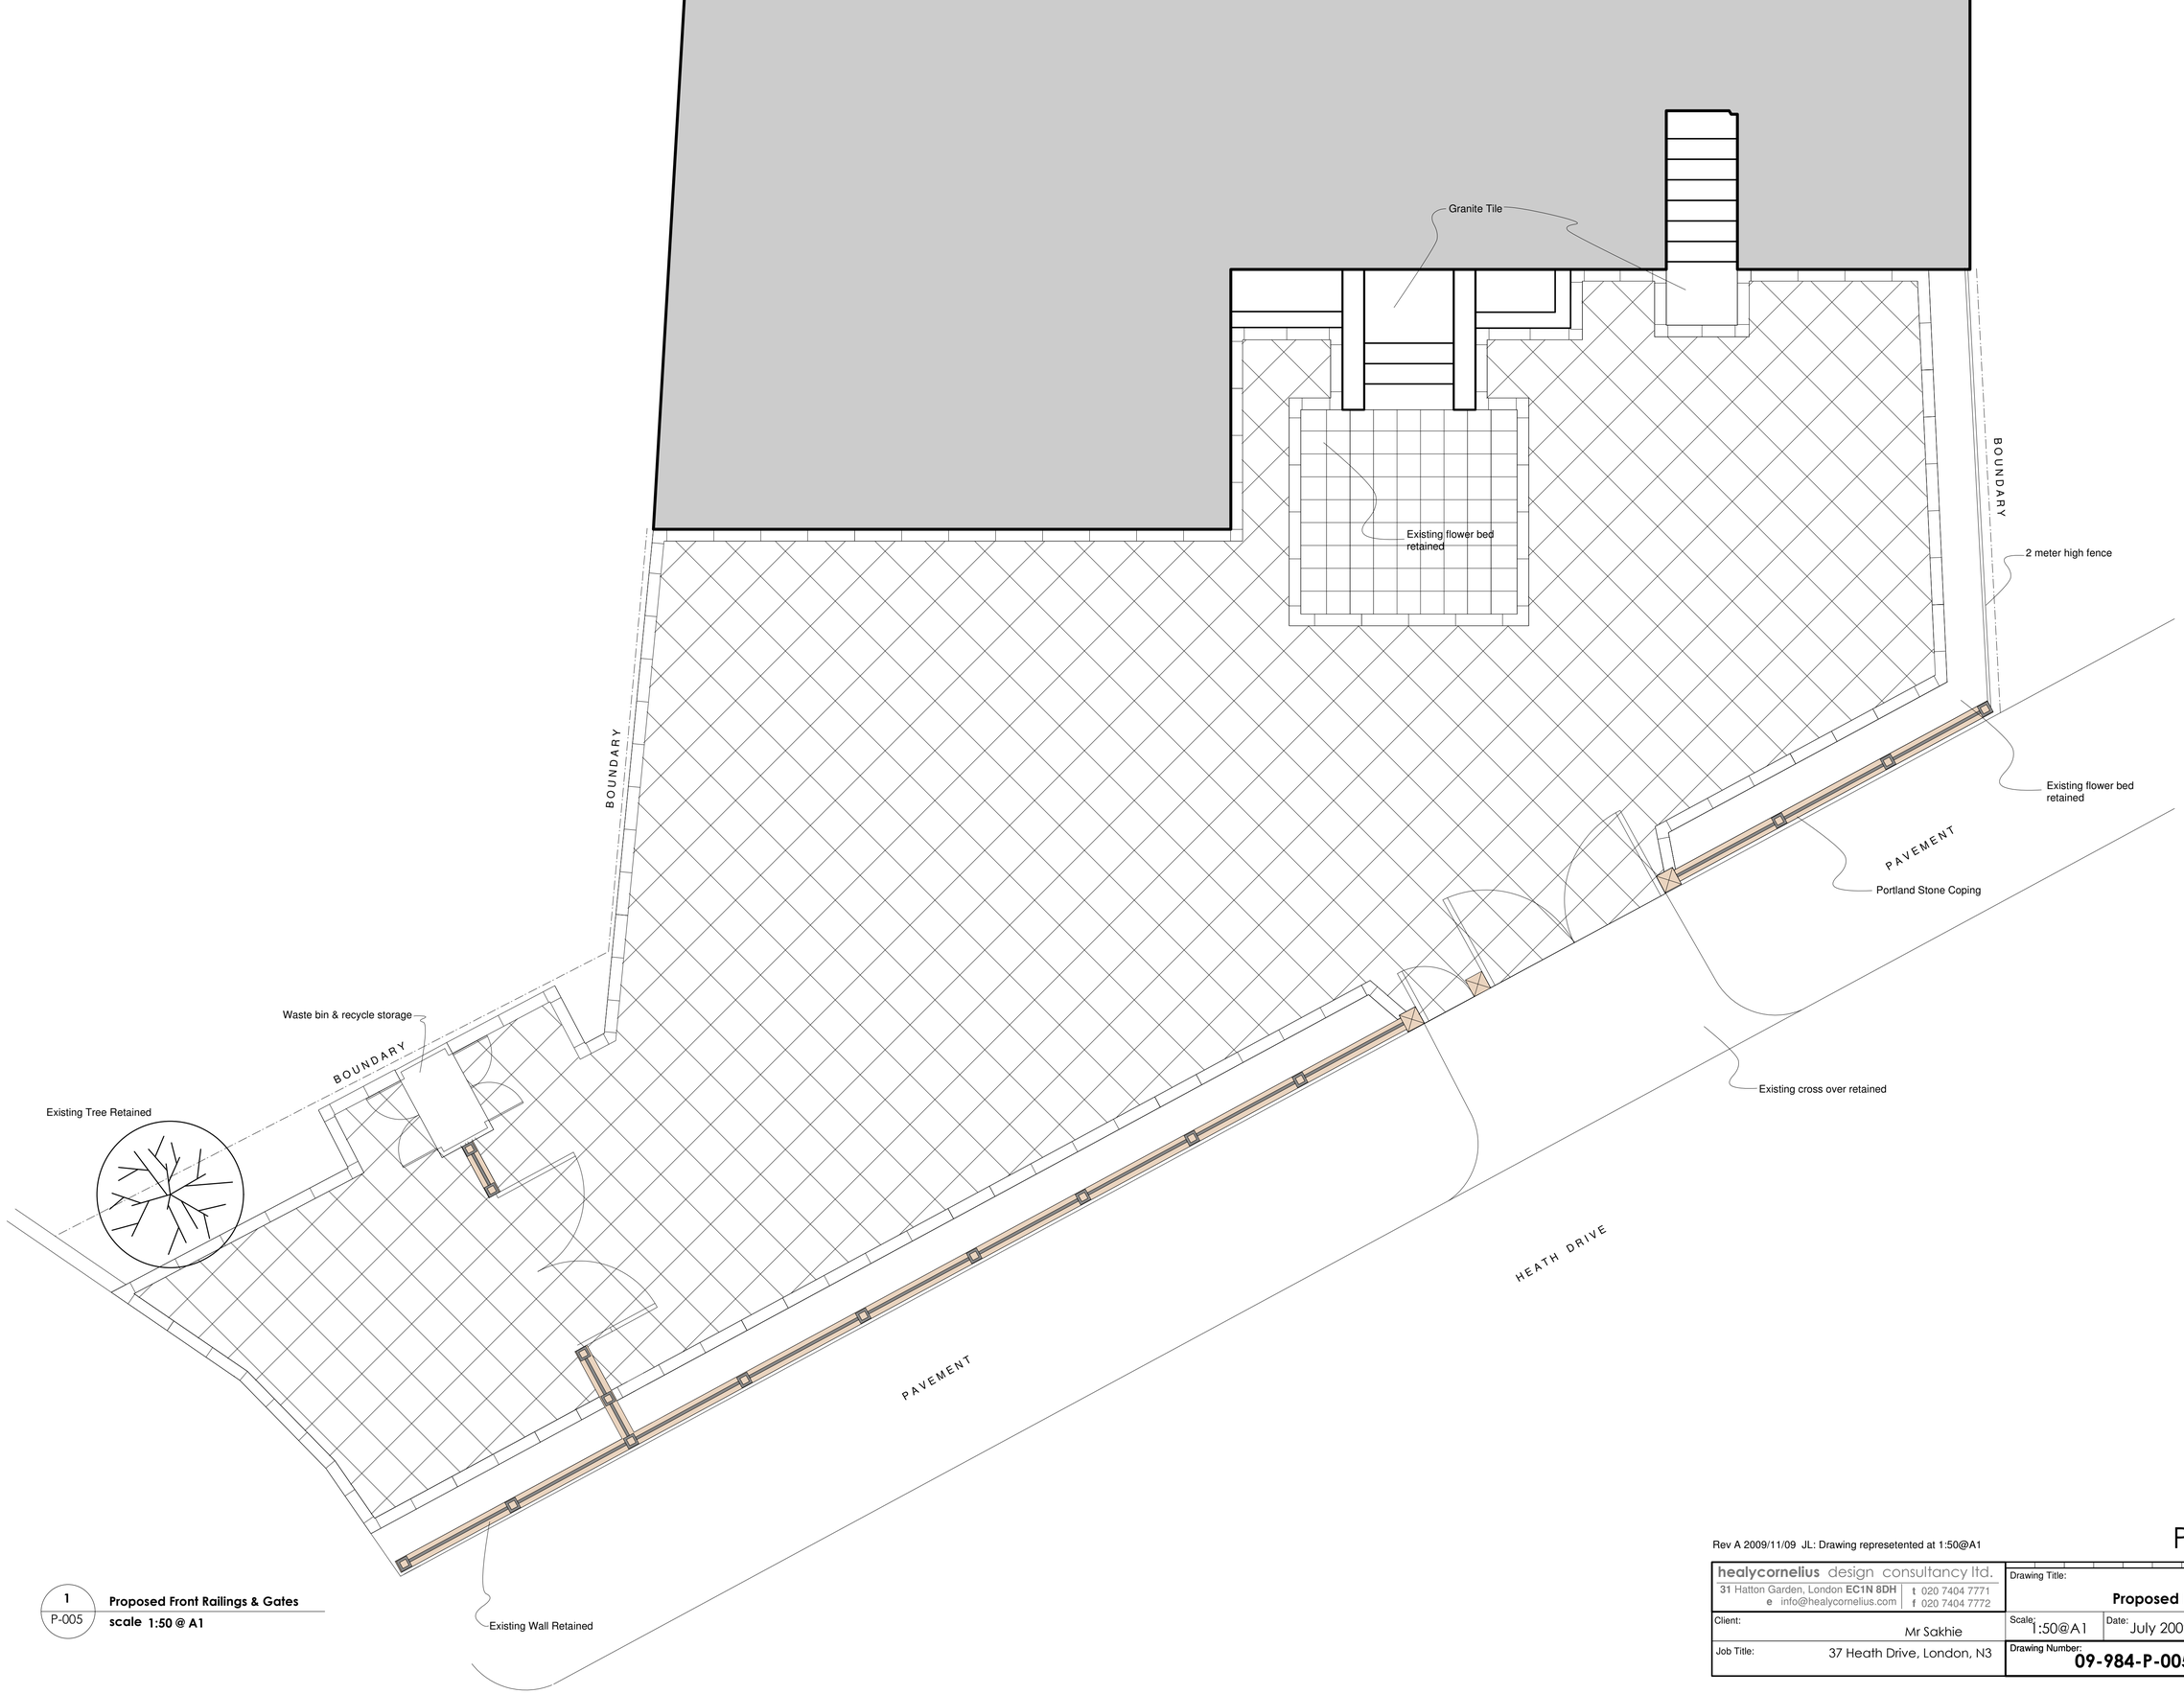

1
P-005

Proposed Front Railings & Gates
scale 1:50 @ A1

Rev A 2009/11/09 JL: Drawing represetented at 1:50@A1

Planning

healycornelius design consultancy ltd. 31 Hatton Garden, London **EC1N 8DH** e info@healycornelius.com t 020 7404 7771 f 020 7404 7772	Drawing Title: **Proposed Railings Layout**		
Client: Mr Sakhie	Scale: 1:50@A1	Date: July 2009	Drawn: JL
Job Title: 37 Heath Drive, London, N3	Drawing Number: **09-984-P-005**		Rev: **A**