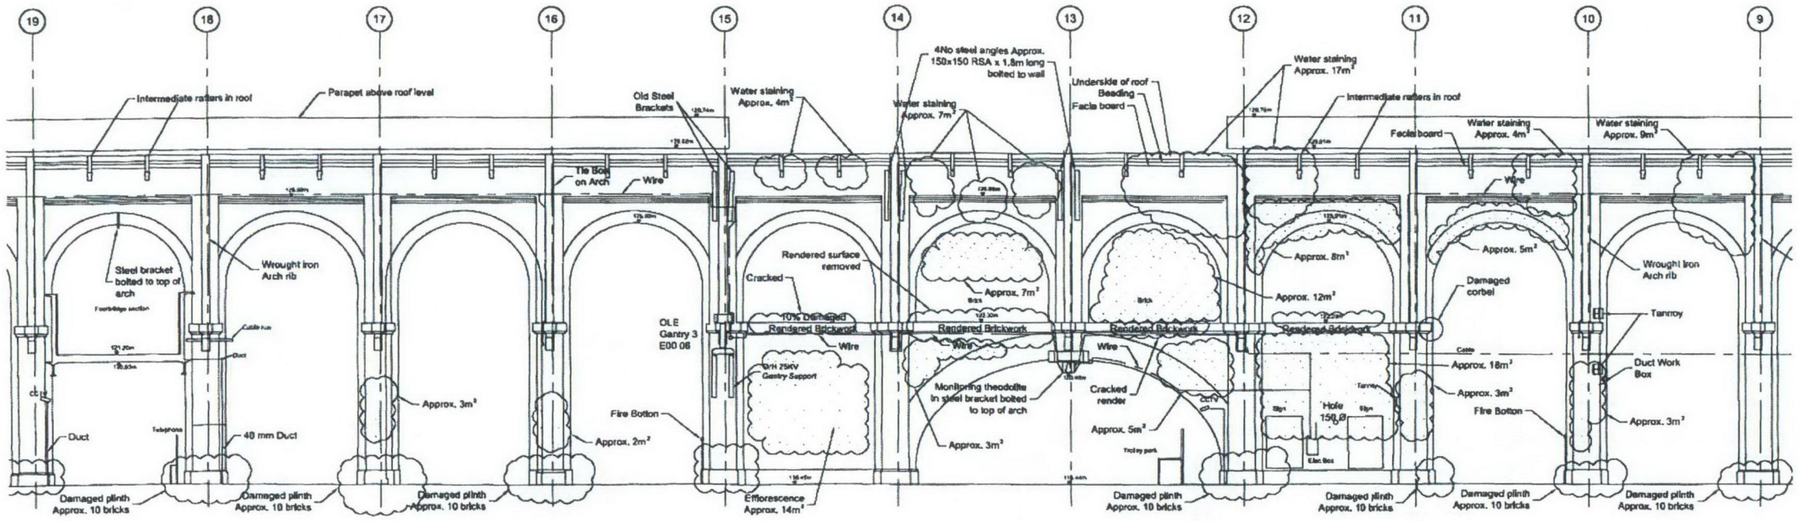

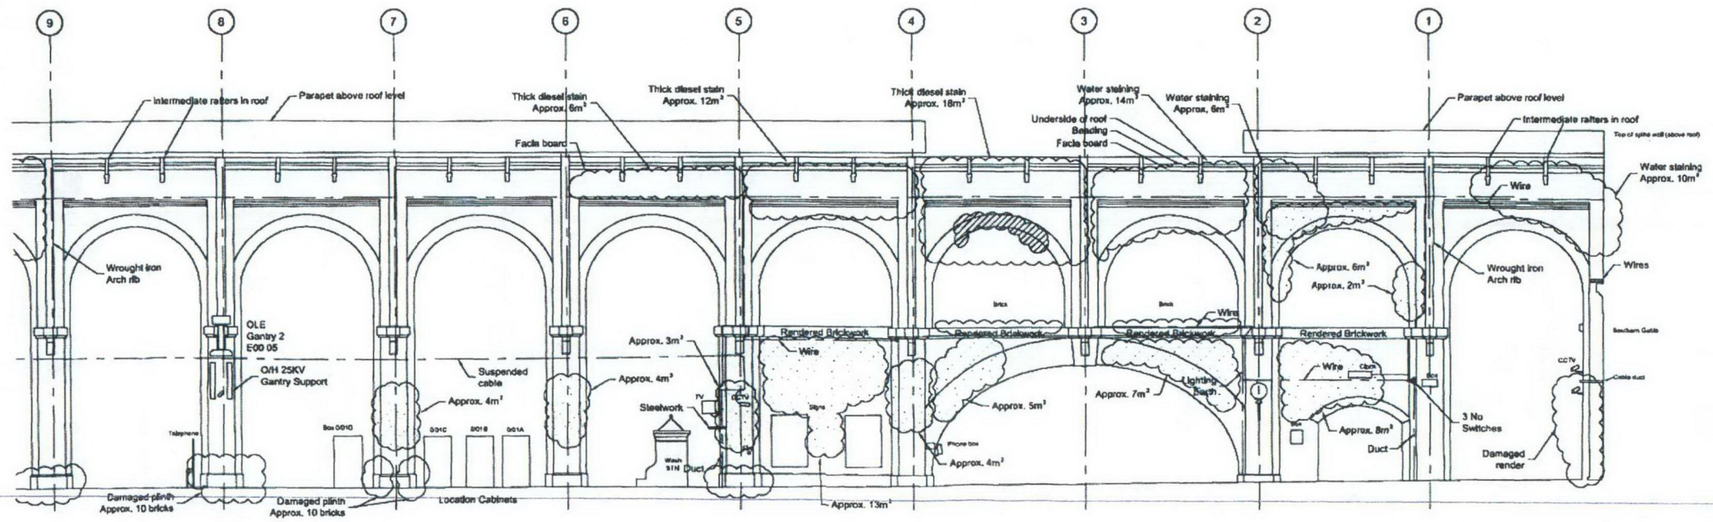

Notes

1. For notes see drawing MSR-CSS-109.

Defective brickwork requiring remedial works

Frost damaged bricks

Issue	Date	By	Chkd	Appd
03	29/02/08	AGW	LO	GPH
Changed to LUL grid				
02	30/11/07	AGW	LO	GPH
For Construction issue				
0.1	26/10/07	AGW	LO	GPH
For Tender Issue				
P1	28/09/07	SG		
First Issue				

corus

Railway Infrastructure Services
PO Box 298
York
YO1 6YH
T: 01904 454600
F: 01904 454601

Building Design Partnership
Architects, Designers and Engineers
15 Bowling Green Lane, Clerkenwell
London, EC1V 0JJ
Tel +44 (0)20 7812 8000
Fax +44 (0)20 7812 8200
www.bdp.co.uk

Client: Network Rail

Job Title: Kings Cross Station Redevelopment Programme Package 2

Drawing Title: Survey and Defects Spine Wall West Face South End

Scale at A1: 1:100

Discipline: Infrastructure

Drawing Status: For Construction

Job No	Drawing No	Issue
B40234	MSR-CSS-0110	03

Do not scale

Drawing plotted on 06/11/2008 at 10:41 AM