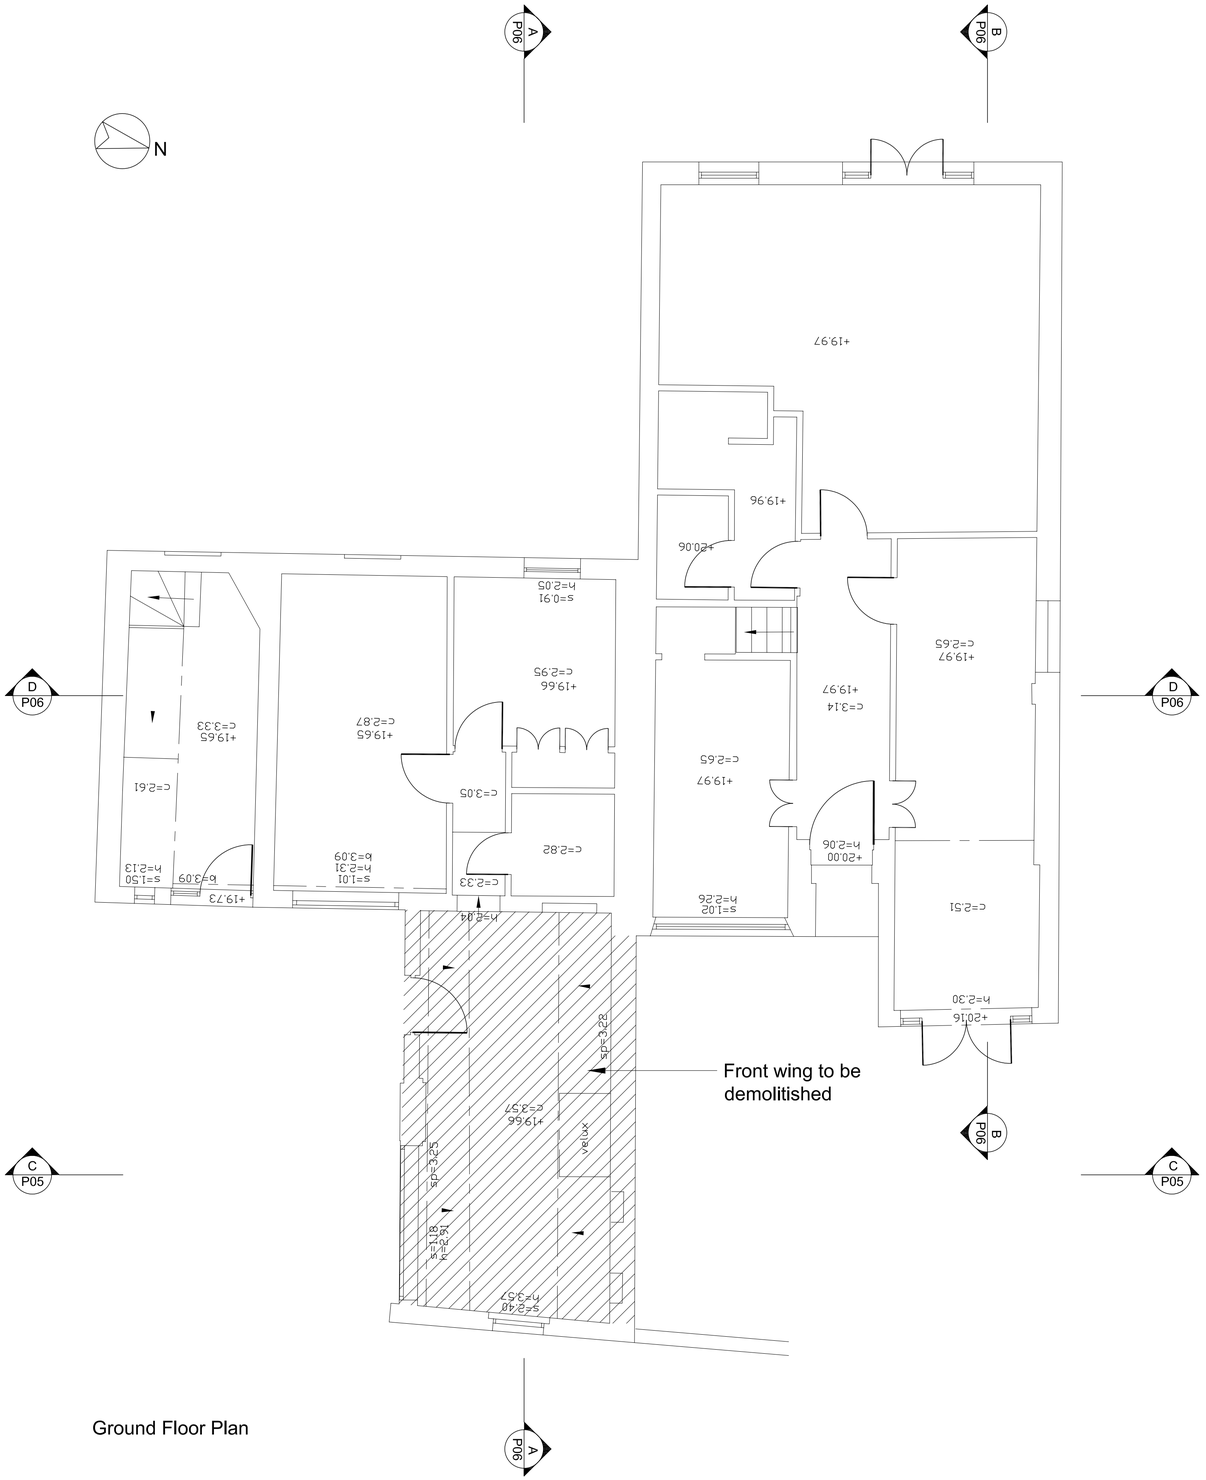

Ground Floor Plan

0 1 2 3 4 5m

Survey rotated with street at bottom of plan

Rev	Date	Description
B	Oct'09	Planning Issue
A	Oct'09	Various scheme amendments

BASEMENTWORKS

Oxford & London Building Company

88 Merton Road
London SW18 5SR

0870 240 1297
info@olbc.co.uk
www.olbc.co.uk

site
Hollow Point, Kings College Road, London NW3 3ES

title
Existing Ground Floor Plan

date	scale
Aug'09	1:50

job	drawing no	rev
378	/P03	B

© All rights reserved