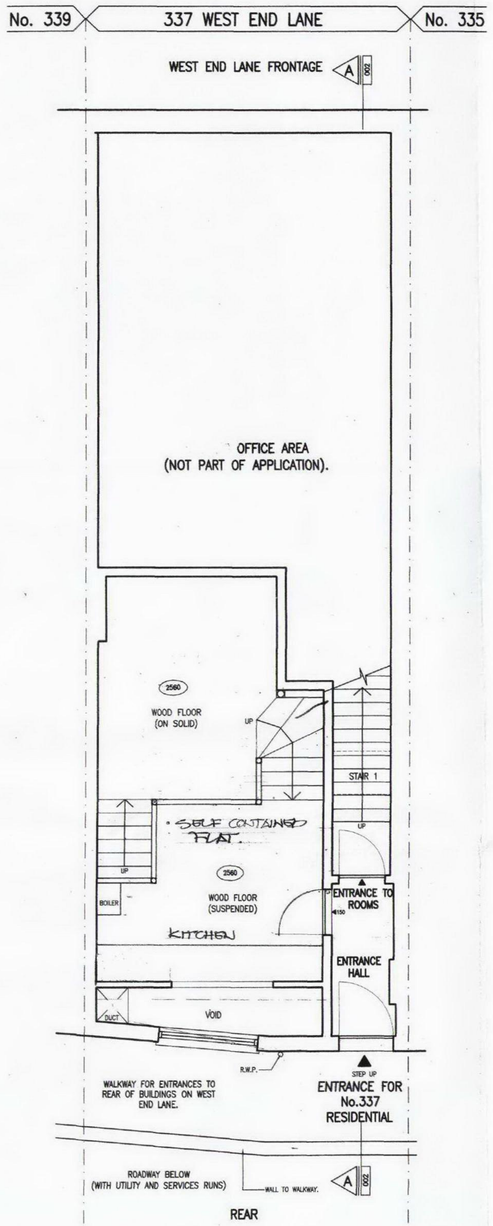

GROUND FLOOR

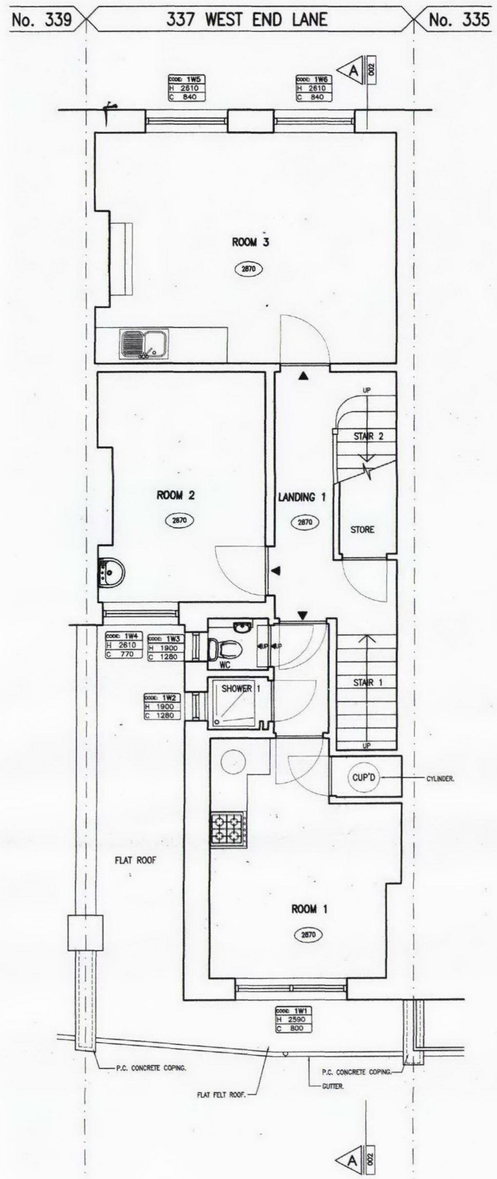

FIRST FLOOR

NOT PART OF THIS APPLICATION

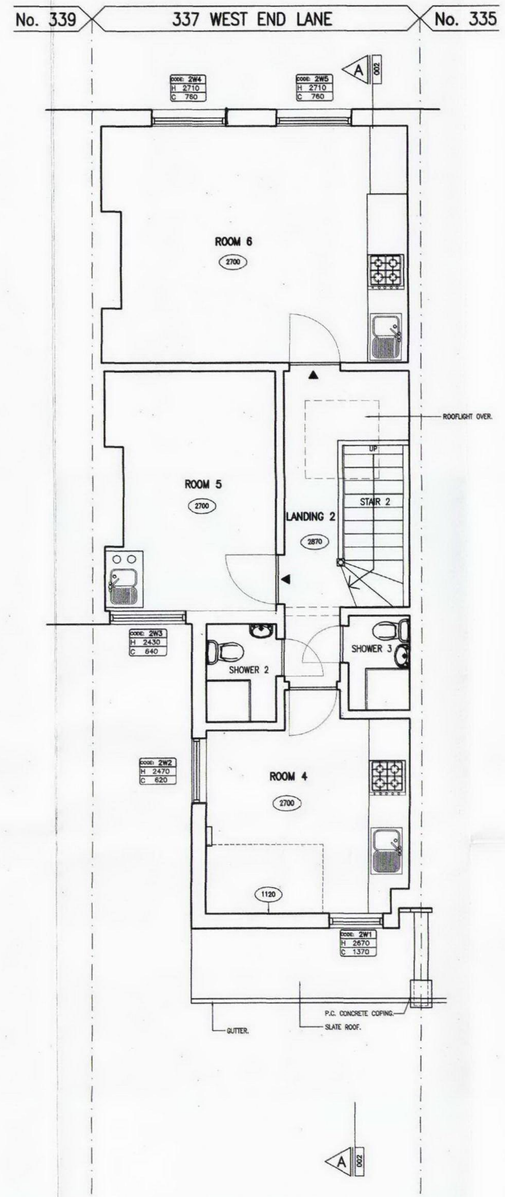

SECOND FLOOR

NOT PART OF THIS APPLICATION

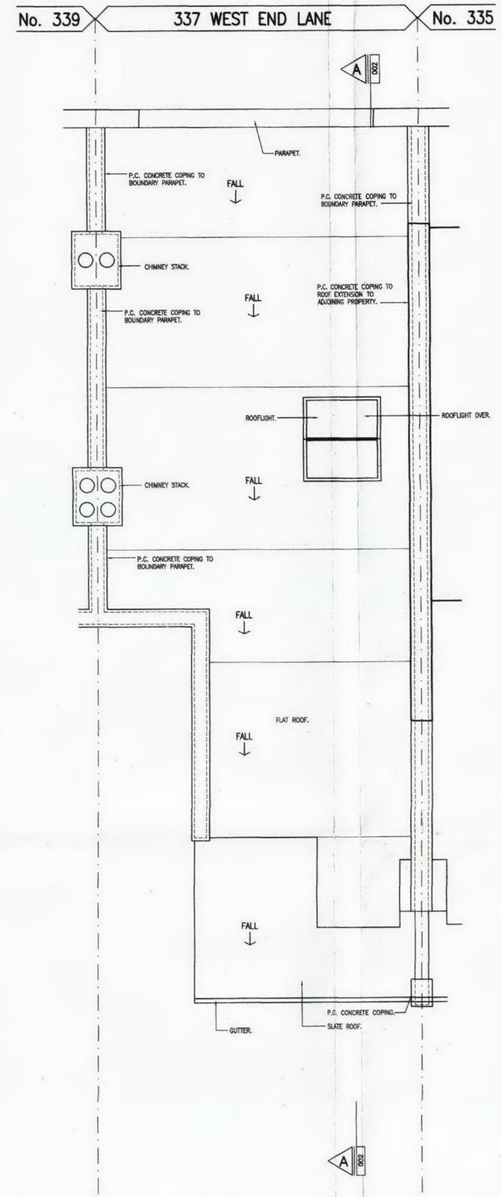

ROOF PLAN

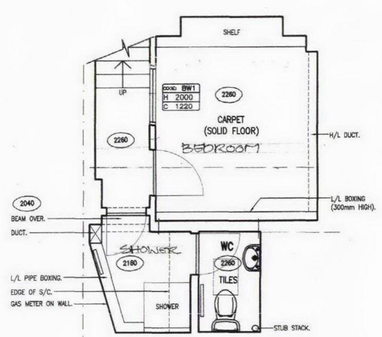

BASEMENT

NOTES:

NORTH

DATE	REVISIONS	REV
14-01-09	BASEMENT AND GROUND FLOOR ROOMS ADDED.	A

THIS DRAWING IS THE COPYRIGHT OF THE ARCHITECT AND SHOULD NOT BE REPRODUCED WITHOUT WRITTEN CONSENT.

PROJECT
337 WEST END LANE
LONDON
NW6 1RS

DRAWING
EXISTING FLOOR PLANS

DATE JUNE'08
DELT.
COMPUTER 1636-001
SCALE 1:50

transformation
ARCHITECTS
17 BONNY STREET LONDON NW1 9PE
TEL: 020 7424 0122 FAX: 020 7424 0133
e-mail: transformation@ukonline.co.uk

DWG. No. 1636·001 REV. No. A