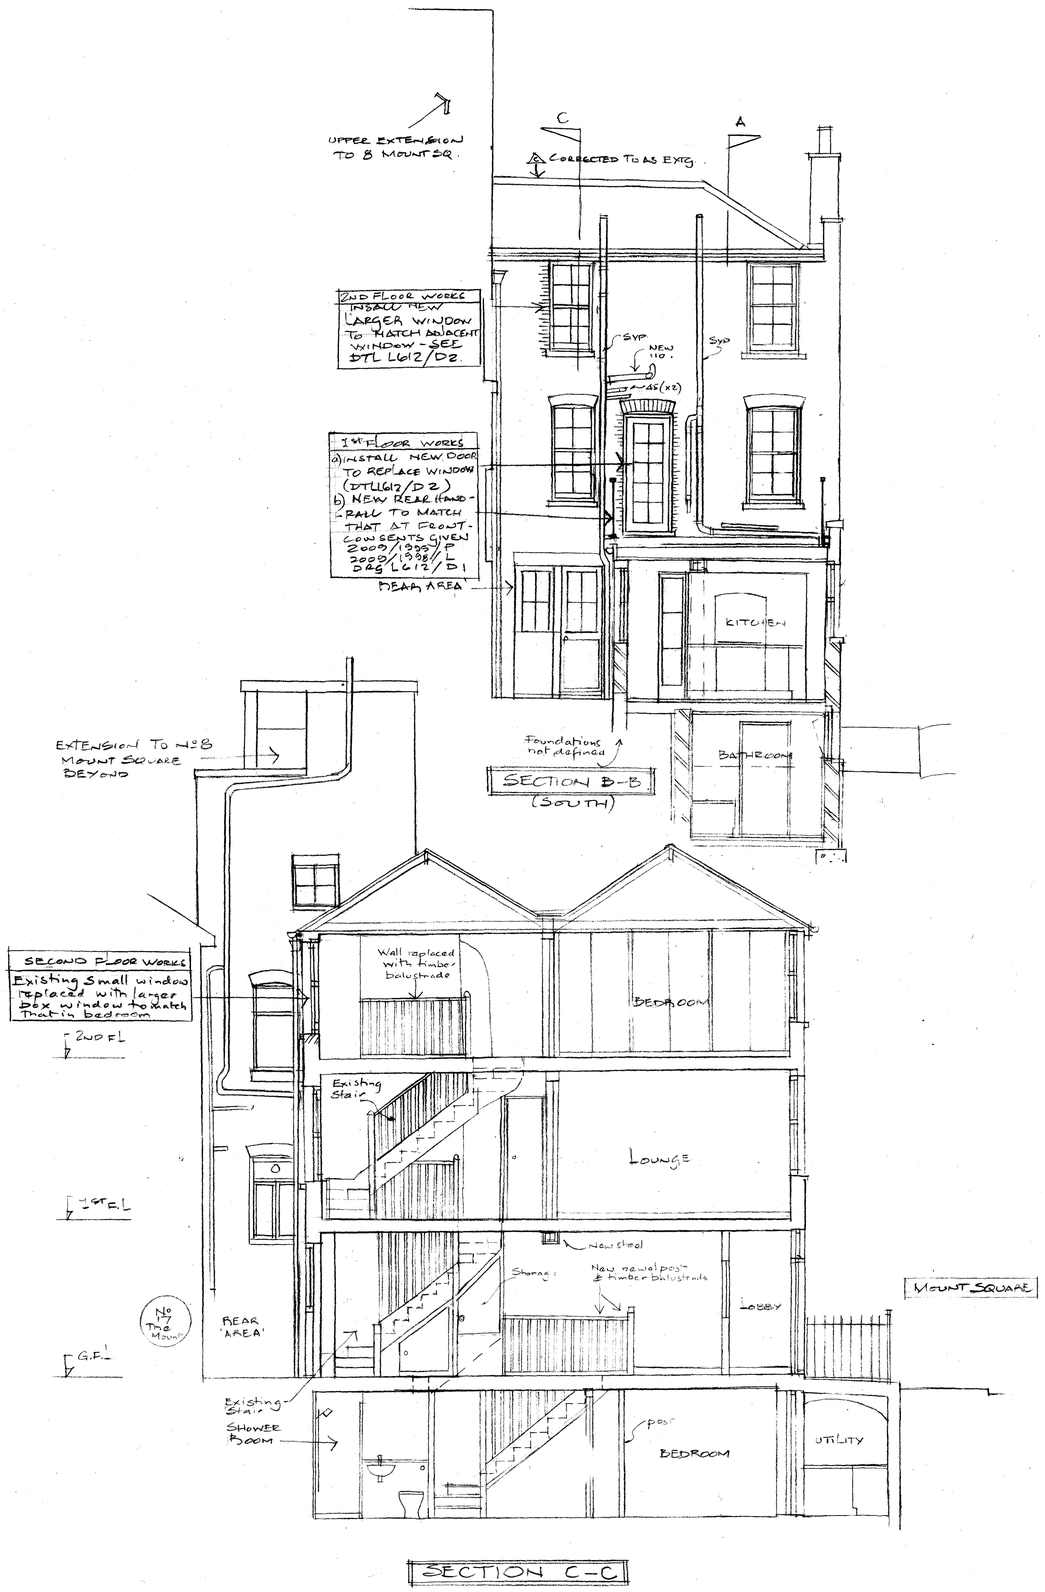

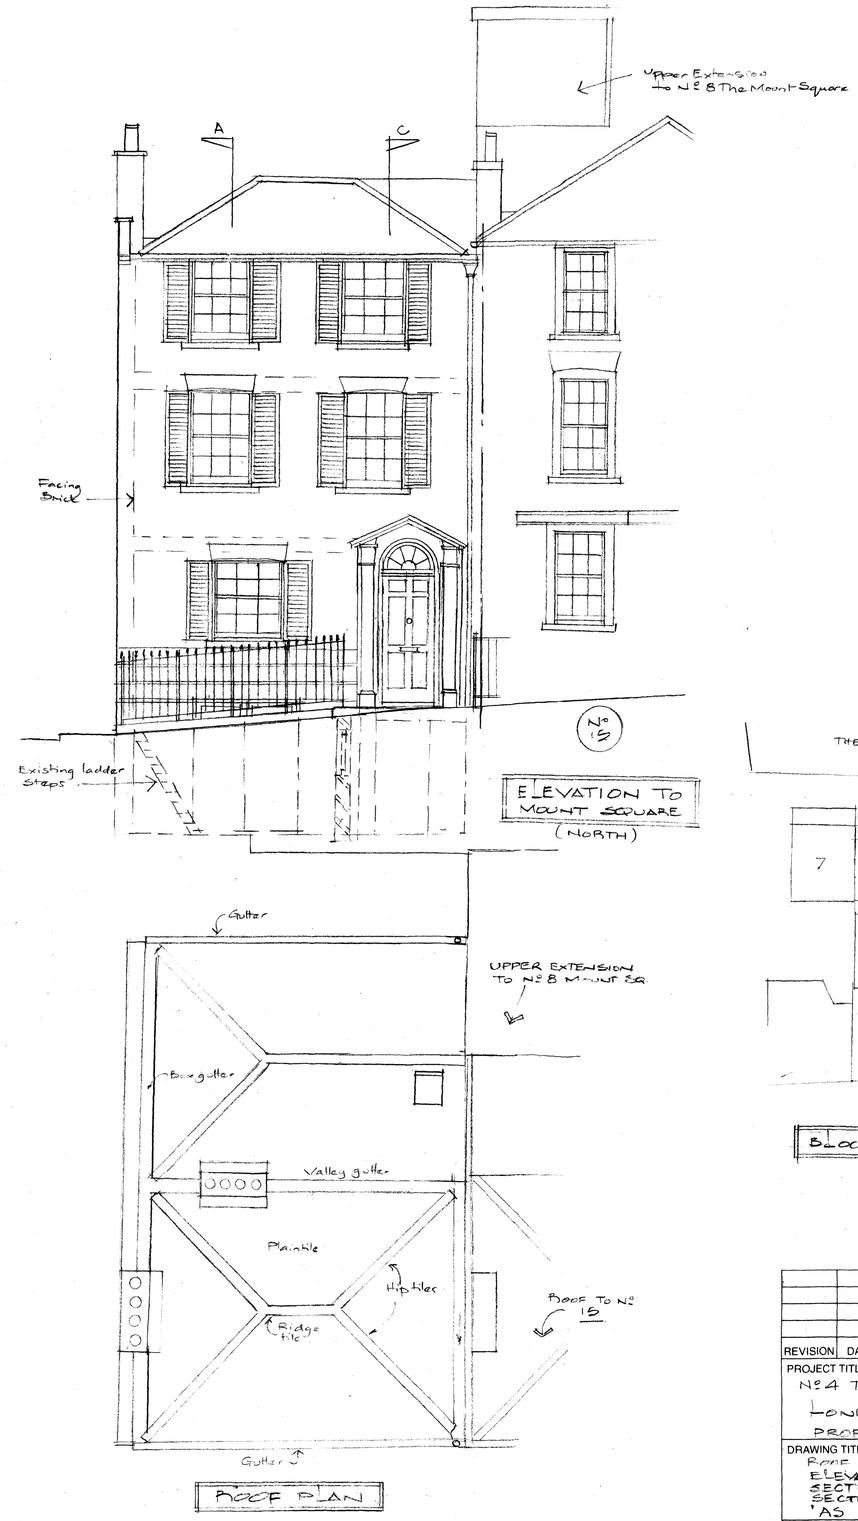

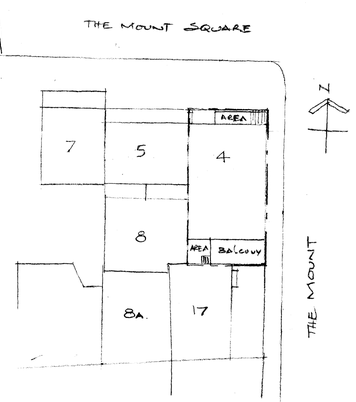

BLOCK PLAN 1:200

REVISION	DATE	DESCRIPTION	BY

PROJECT TITLE
Nº 4 THE MOUNT SQUARE.
LONDON NW3
PROPOSED ALTERATIONS

DRAWING TITLE
ROOF PLAN
ELEVATION MOUNT SQ
SECTION B-B
SECTION C-C
'AS PROPOSED'

APPLICATION Nº 2
ADDITIONAL PROPOSALS TO THOSE ON CONSENT 2009/1995/P & 2009/1998/L

DRAWING NUMBER L612/D4

SCALE 1:50 | DATE 10.09 | DRAWN JI

SYBORN + ATKINSON
CHARTERED ARCHITECTS
4 PRATT WALK, LAMBETH, LONDON SE11 6AS
TEL. 020 7735 2071 FAX. 020 7735 9799
INTERNATIONAL T. + 44 20 7735 2071 F. 44 20 7735 9799
E-MAIL info@sybornatkinson.co.uk

SP Southwark 54