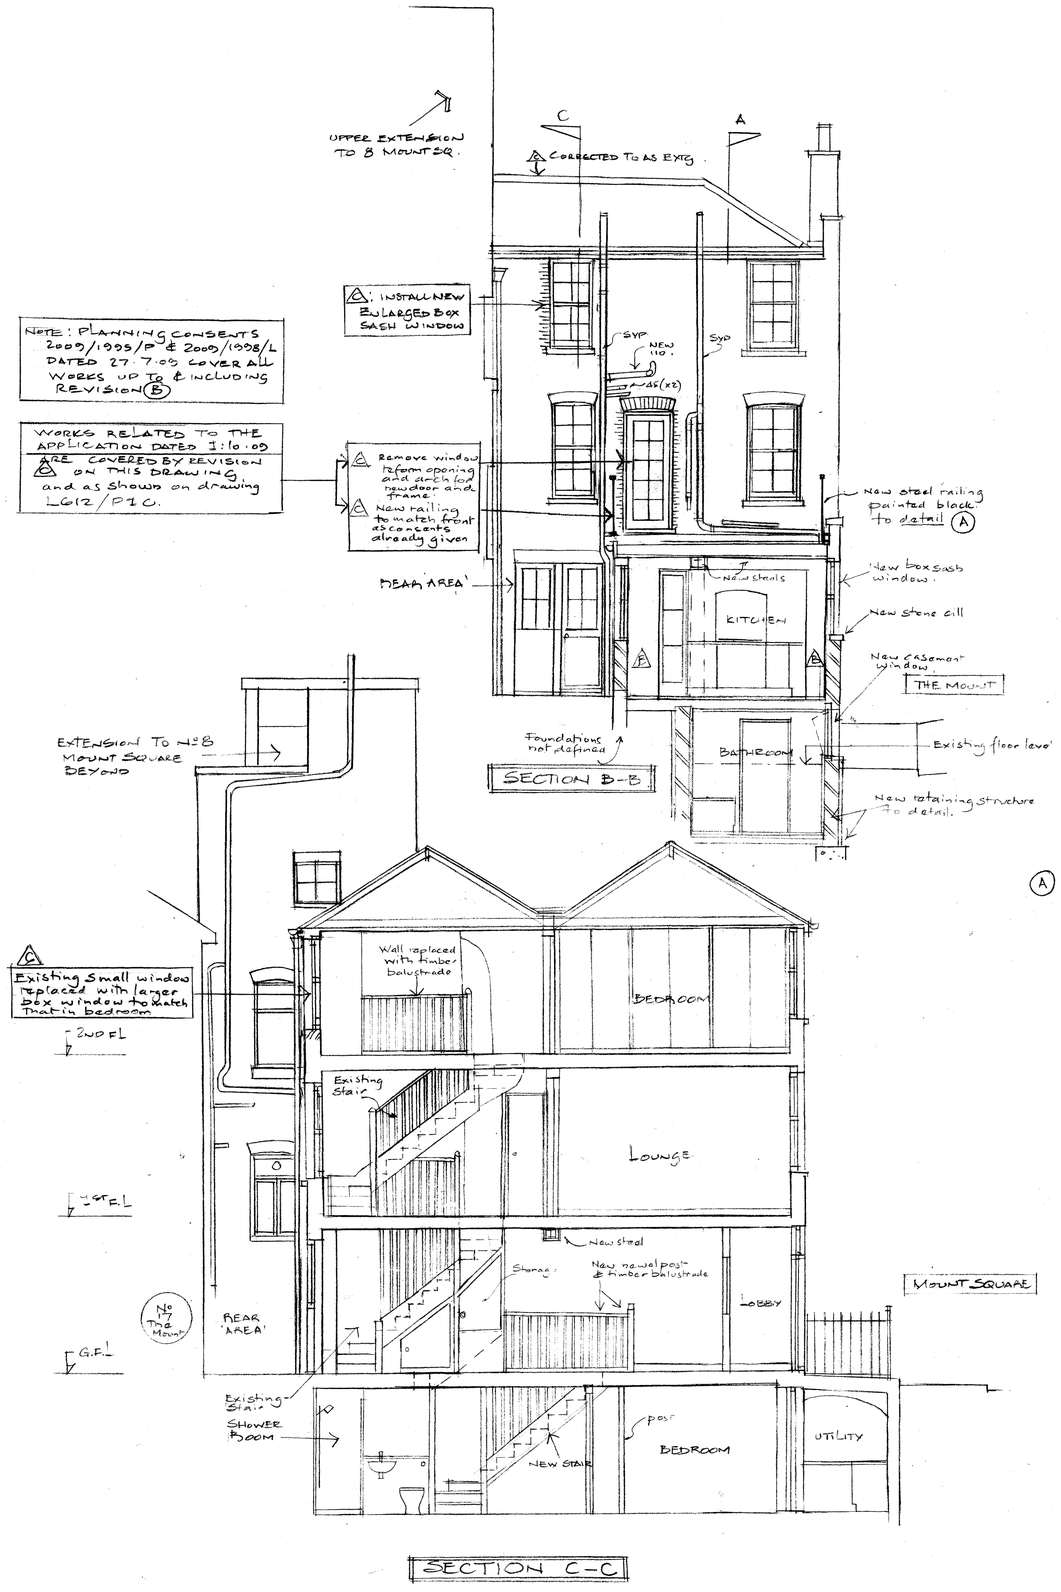

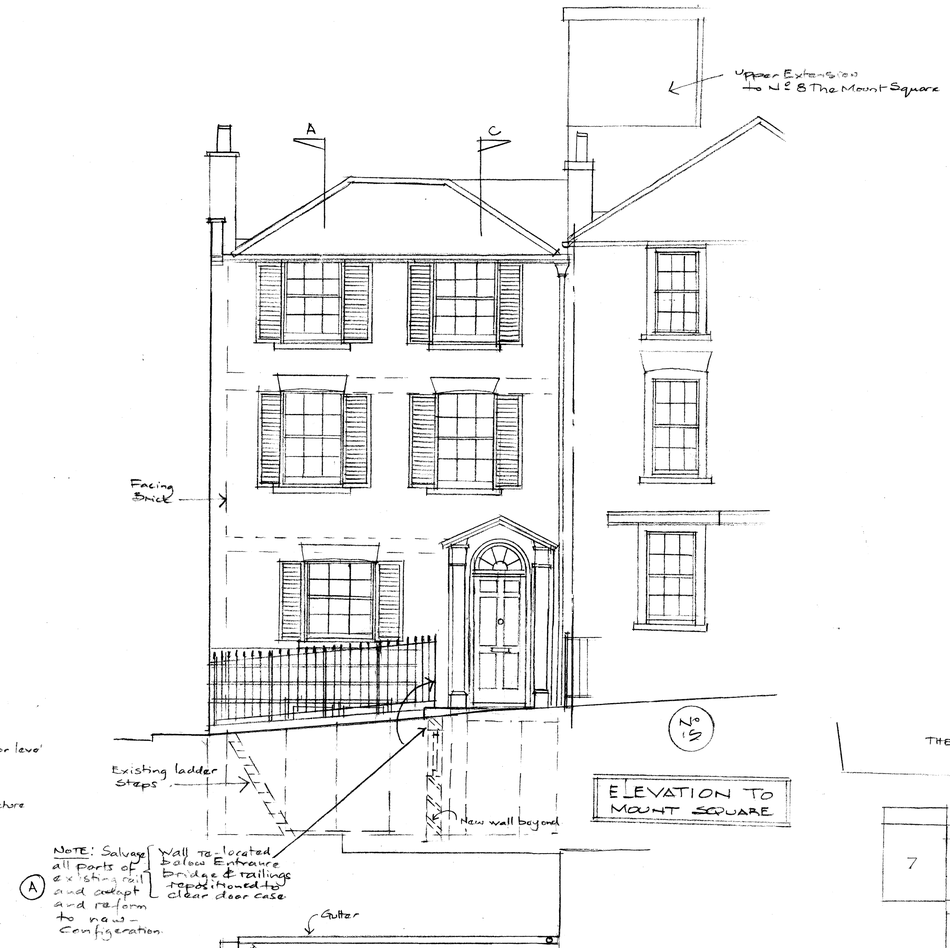

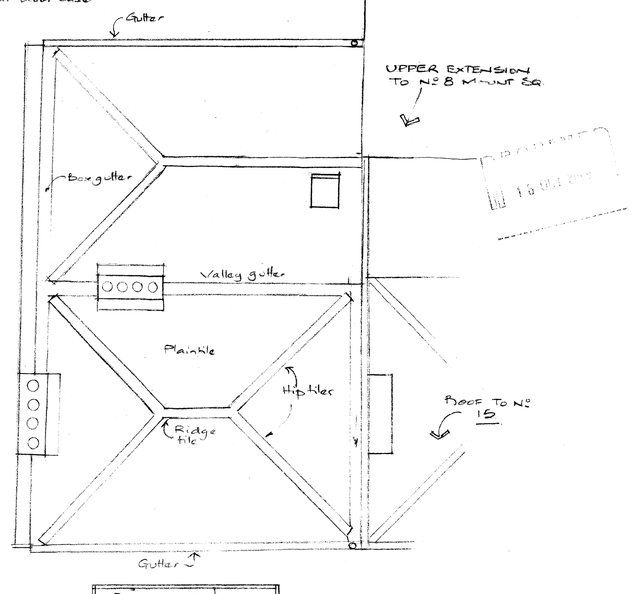

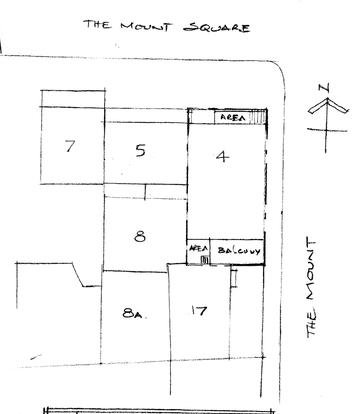

BLOCK PLAN 1:200

REVISION	DATE	DESCRIPTION	BY
C	9.10.09	FOR REVISIONS TO BE ADDED TO APPLICATION 1:10.09 ENLARGE WINDOW AT 2ND FL REAR ELEVATION EXTG EDGE CORRECTED	A
C	1.10.09	REVISIONS FOR APPLICATION DATED 1:10.09 (SECTION B) AND AS shown on DRAWING L612/P1C	A
B	23.7.09	Extension to Rear Platform & Means access door omitted	A
A	5.09	Minor note revision	

PROJECT TITLE
Nº4 THE MOUNT SQUARE.
LONDON NW3
PROPOSED ALTERATIONS

DRAWING TITLE
ROOF PLAN
ELEVATION TO MOUNT SQUARE.
SECTION B-B
SECTION C-C
'AS PROPOSED'

DRAWING NUMBER L612/P2 C

SCALE 1:50 | DATE 4.09 | DRAWN JI

SYBORN + ATKINSON
CHARTERED ARCHITECTS
4 PRATT WALK, LAMBETH, LONDON SE11 6AS
TEL. 020 7735 2071 FAX. 020 7735 9799
INTERNATIONAL T. + 44 20 7735 2071 F. 44 20 7735 9799
E-MAIL info@sybornatkinson.co.uk