


1. Site Plan - 1:200

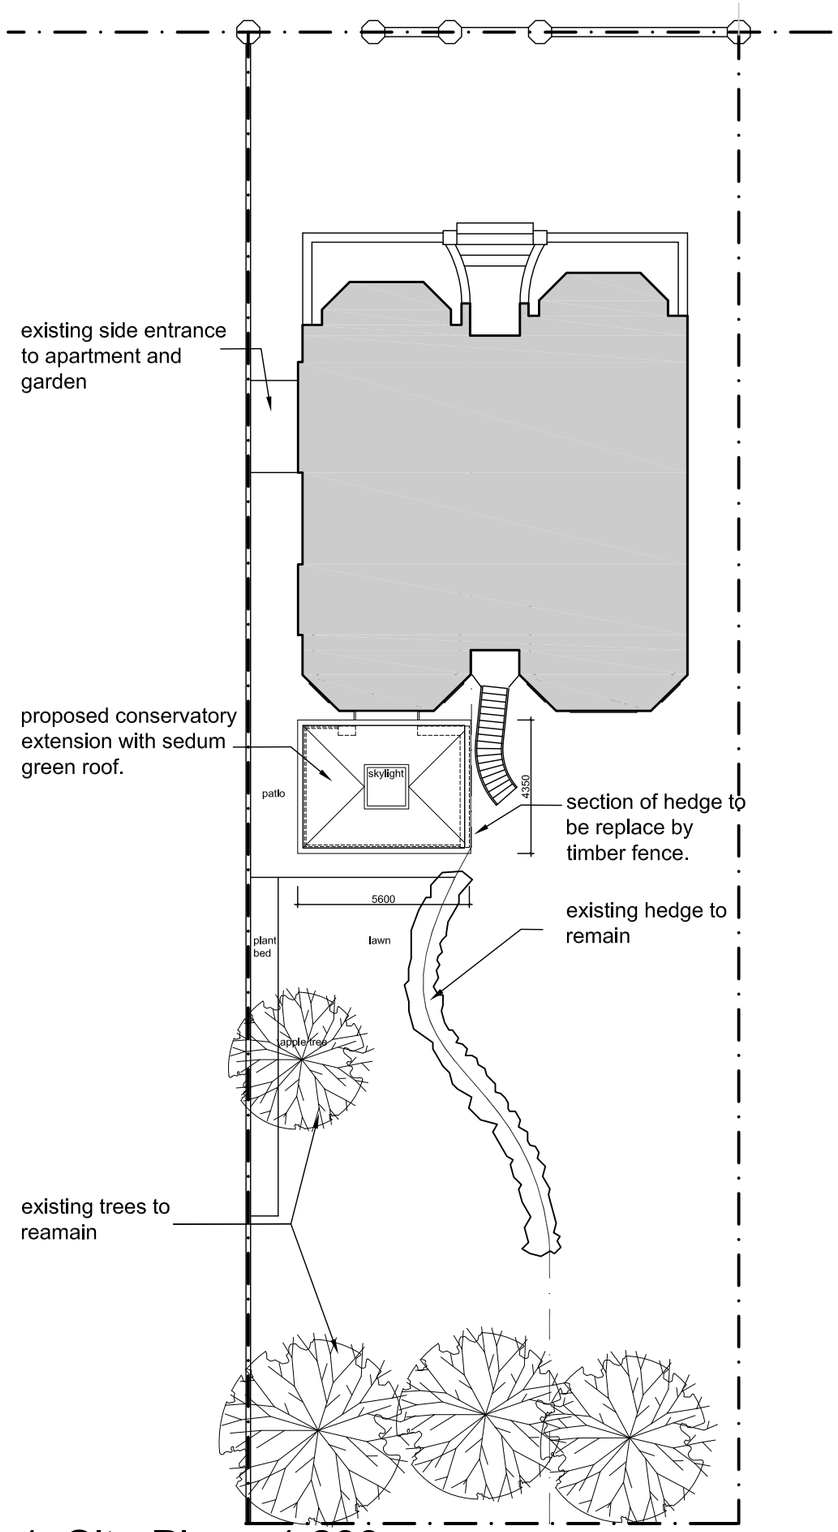


2. Plan of Extension - 1:50

Revisions

1. This drawing and all the designs therein are the sole property of h&dd and may not be used without written authorisation.
2. These drawings are not for construction and the contractor must verify all site dimensions and must notify h&dd of any discrepancies.
3. Do not scale from this drawing all dimensionsshown to be confirmed on site prior to construction
4. All measurements in metric

| Project | Drawing | | |
|---|---|---|---|
| Flat 1, Strathray Gardens Conservatory Extension | Proposed Layouts | | |
| Scale | Date | Drawing No | Revision |
| 1:50 @ A3 | 17.09.09 | 034-002 | |

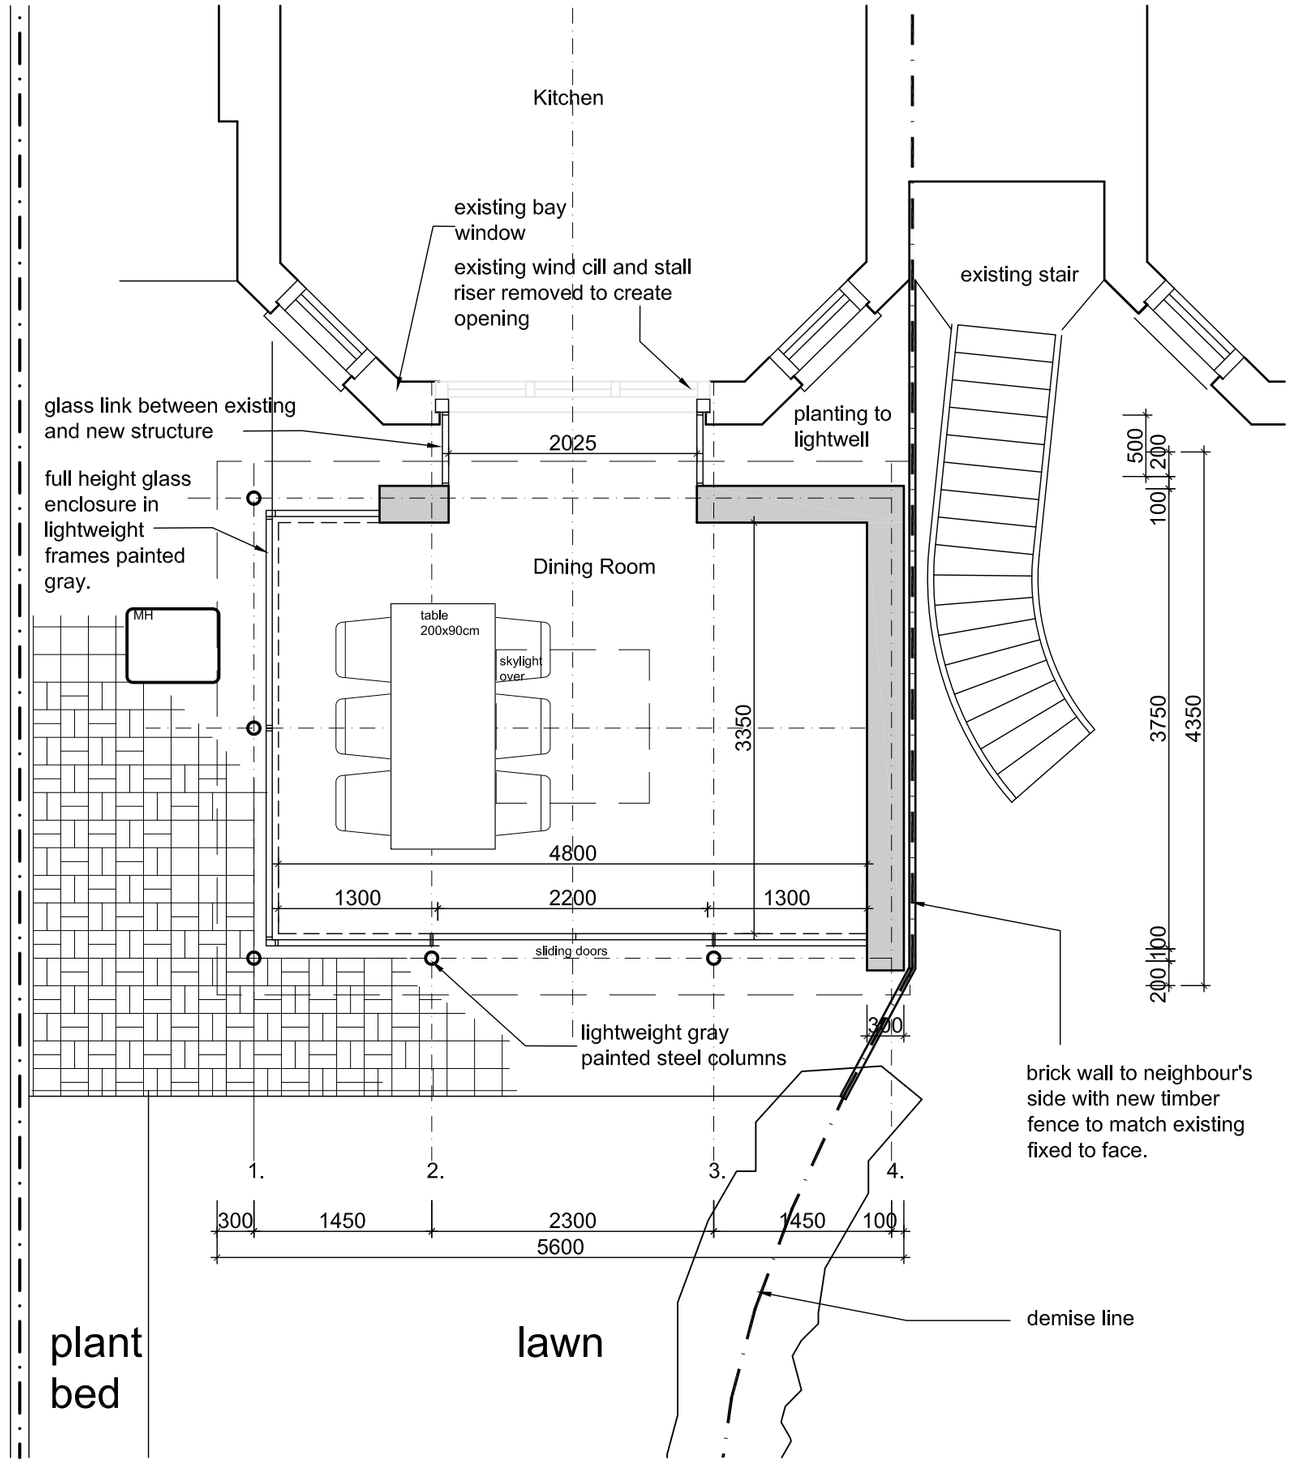N

herbert &duncalf design
architecture interiors landscape
Studio 16, Cloisters House
8 Battersea Park Road
London SW8 4BG
info@hddesign.org.uk
www.hddesign.org.uk