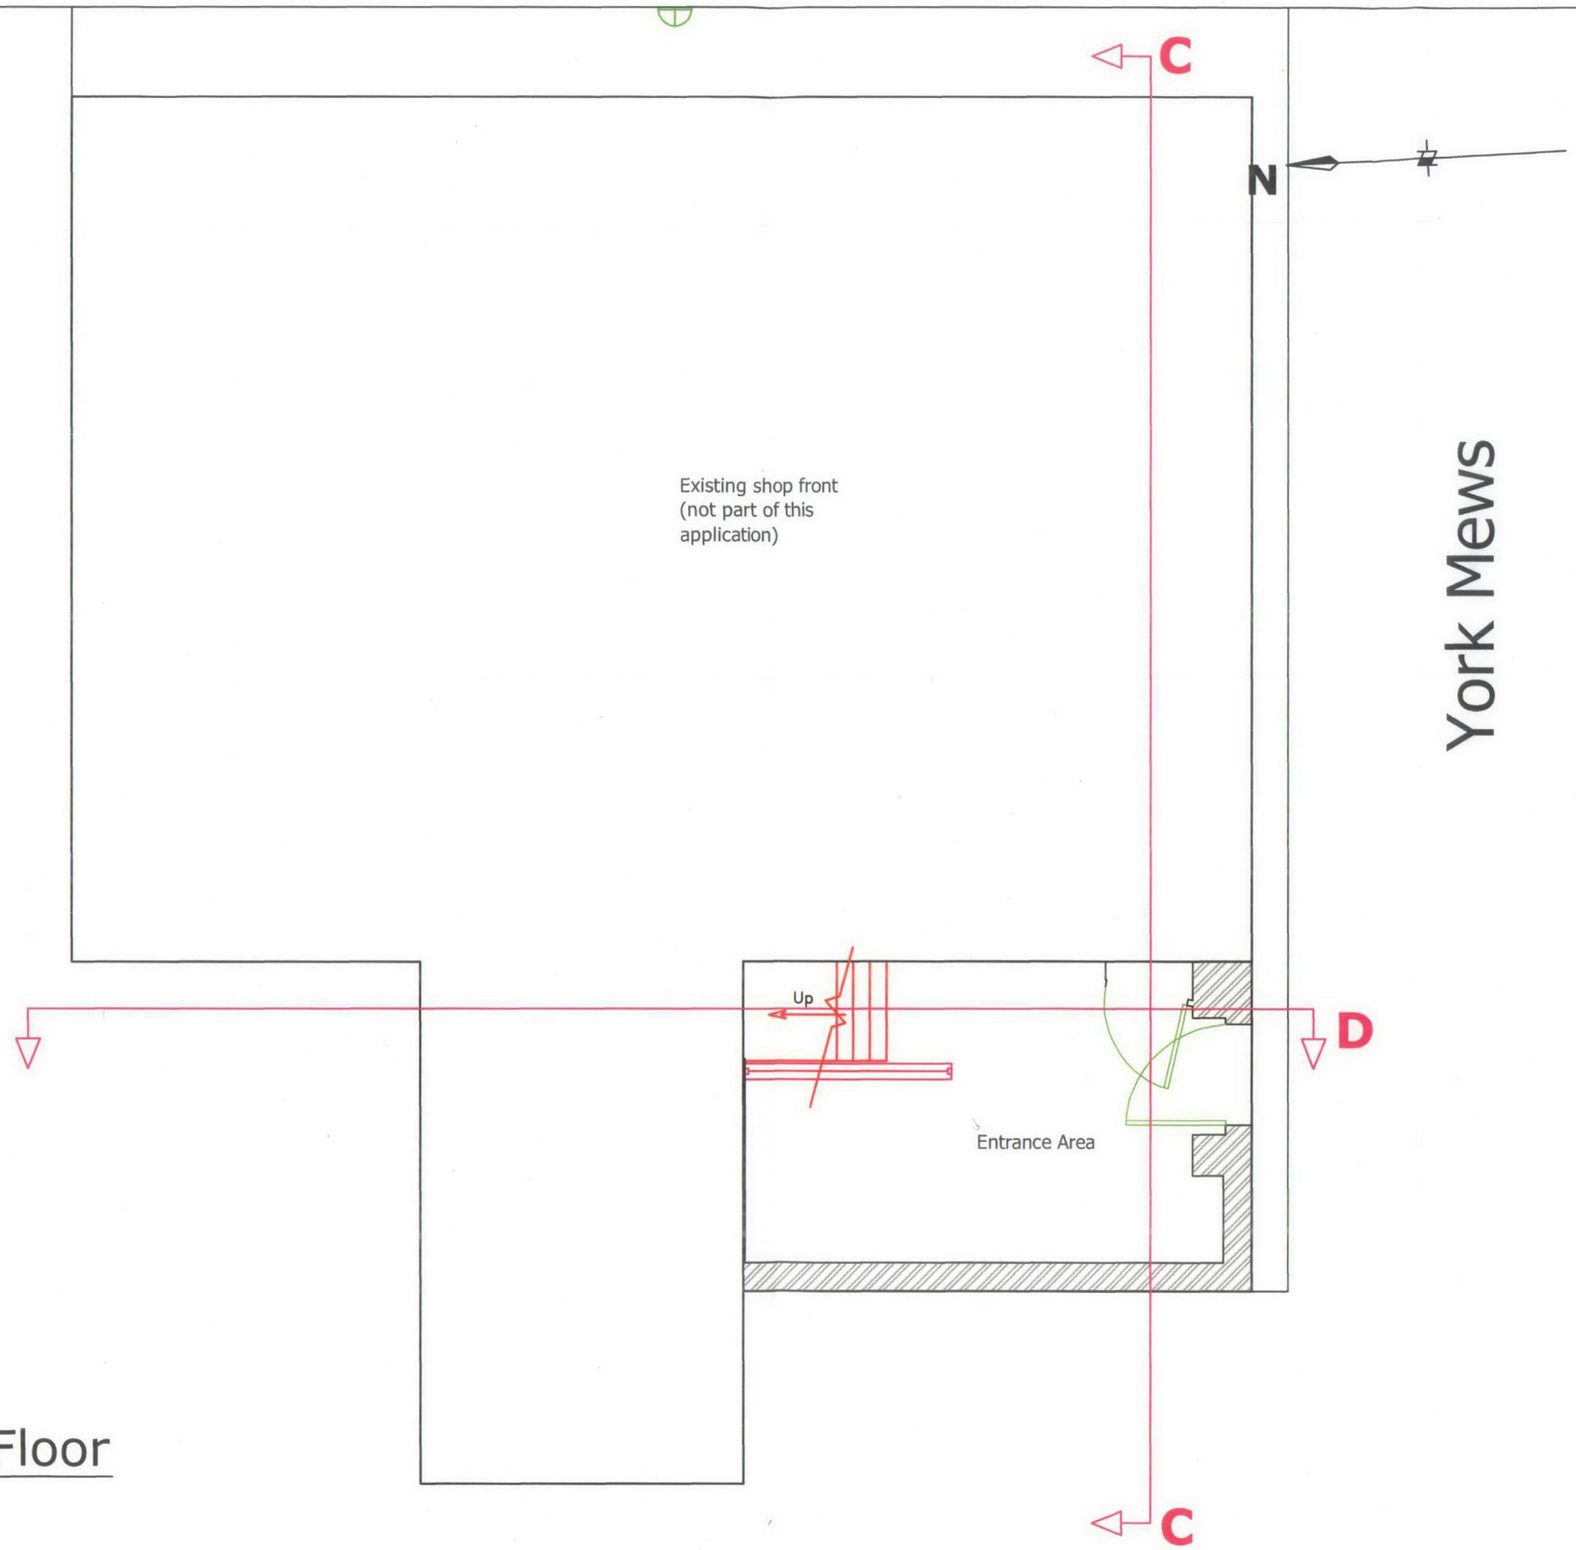

Existing Ground Floor - Plan Layout

SALTER REX

CHARTERED SURVEYORS
CROWN HOUSE,
265/267 KENTISH TOWN ROAD, LONDON NW5 2TP
TELEPHONE 020 7267 2071, FAX 020 7485 8488
DX 46452 KENTISH TOWN
E-MAIL:

PROJECT

317-319 Kentish Town Road

TITLE

Existing Ground Floor Plans

SCALE	DATE	DRN
1/50	02-06-2009	A.S
REV -	DRG NO 6791.A/11	JOB NO. 6791.A