OPEN PAVED AREA

SLOPE UP

ENTRANCE

2868

ENTRANCE

CHANGING ROOM

SHOWER

SPORTS LIBRARY

RWP

13100

EXISTING MANHOLE

NEW CHANGING ROOM BLOCK

SHOWER

CHANGING ROOM

ENTRANCE

TO SPORTS PITCH

ROOM

NEW HIGH LEVEL GLAZING

OFFICE

NEW ACCESS TO PLANT ROOM

NEW HIGH LEVEL GLAZING

NEW HIGH LEVEL GLAZING

IT ROOM 1

EXISTING HIGH LEVEL GLAZING

IT ROOM 2

EXISTING HIGH LEVEL GLAZING

OFFICE

LINE OF EXTERNAL STEPS

ROOM

ENTRANCE LOBBY

HALL

ST

KITCHEN / SERVERY

STORE ROOM

SCREENS

HALL ENTRANCE

STORE ROOM

SCREEN

STORE ROOM

SCREEN

HALL ENTRANCE

MAIN HALL

elecs

STORE ROOM

STORE ROOM

RECEIVED 23 OCT 2009

REV A 22.10.09 WIDTH OF CHANGING ROOMS REDUCED

JONATHAN LAWLOR ARCHITECTS RIBA

tel. 020 7419 2177
m.07790902132
jonlawlor@blueyonder.co.uk

QUEENS CRESCENT COMMUNITY CENTRE

PROPOSED PLAN GROUND FLOOR

OCTOBER 2009

1:100

OC 05$_A$

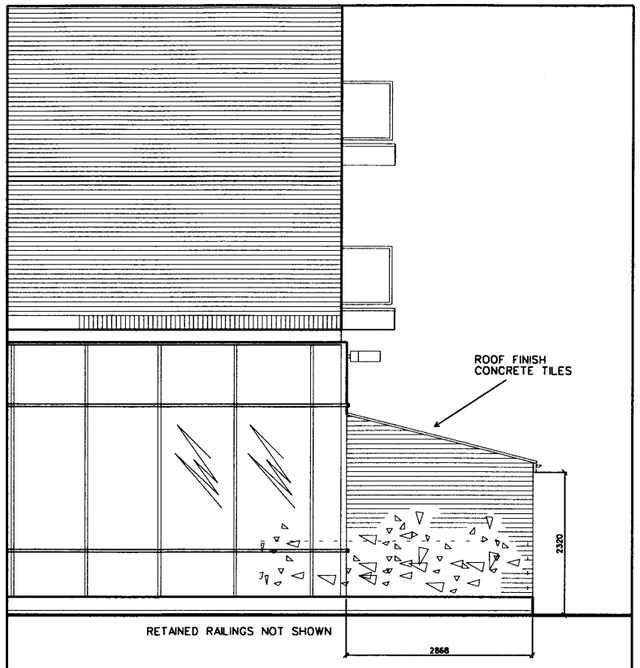

PROPOSED EAST ELAVATION

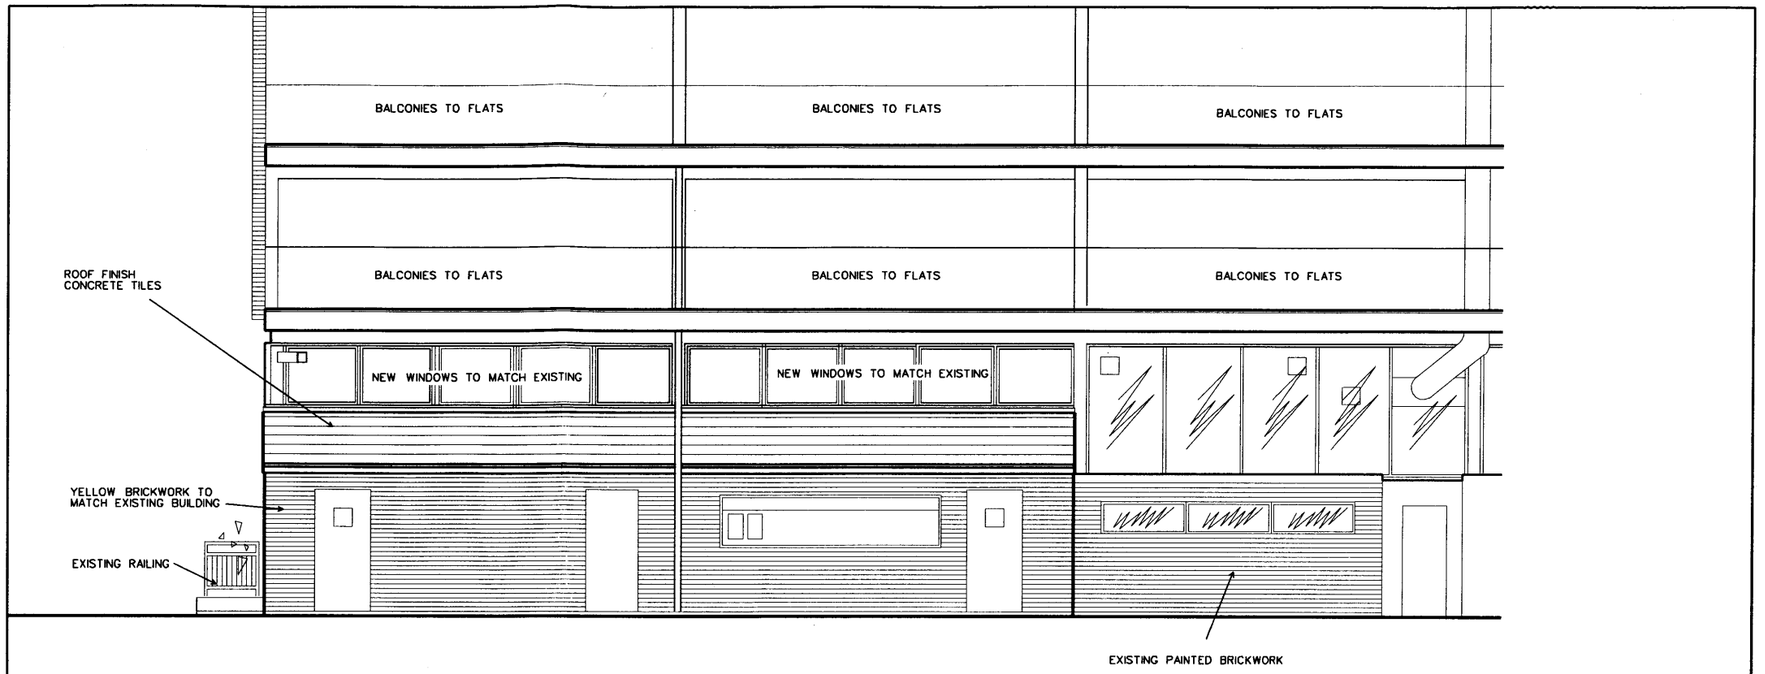

PROPOSED NORTH ELAVATION

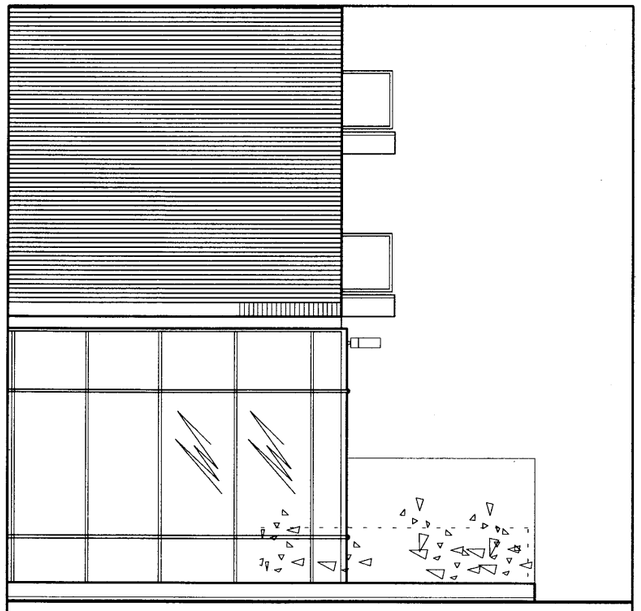

EXISTING EAST ELAVATION

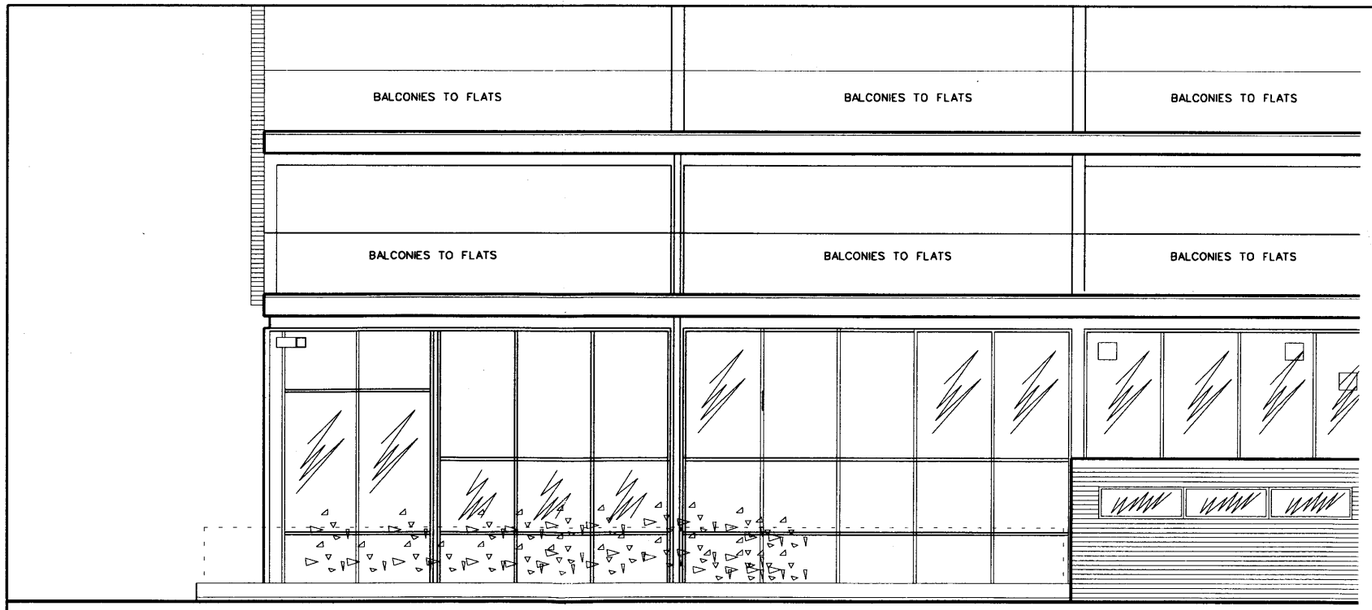

EXISTING NORTH ELAVATION

RECEIVED 23 OCT 2009

REV.A 22.10.09
WIDTH OF CHANGING ROOMS REDUCED

JONATHAN LAWLOR
ARCHITECTS RIBA
tel. 020 7419 2177
m.07790902132
jonlawlor@blueyonder.co.uk

QUEENS CRESCENT
COMMUNITY CENTRE

EXISTING AND
PROPOSED
ELEVATIONS

OCTOBER 2009

1:100

OC 06 A

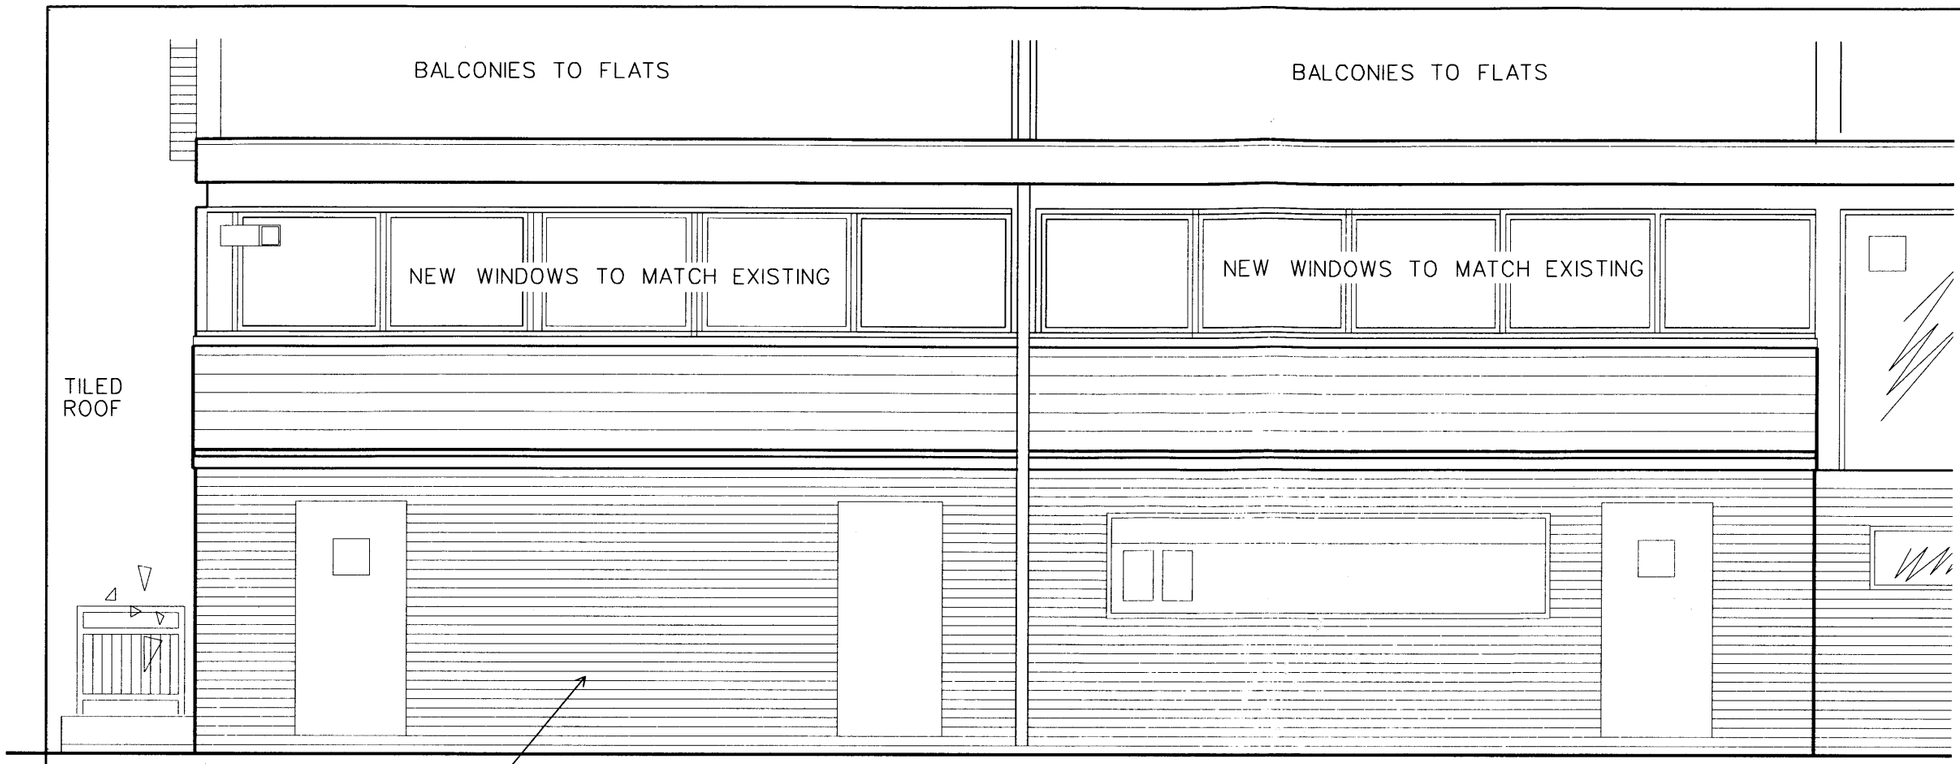

ELEVATION

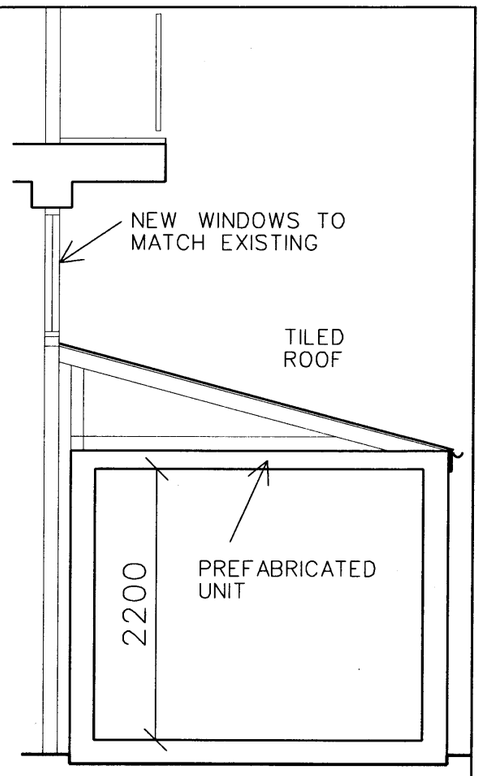

SECTION

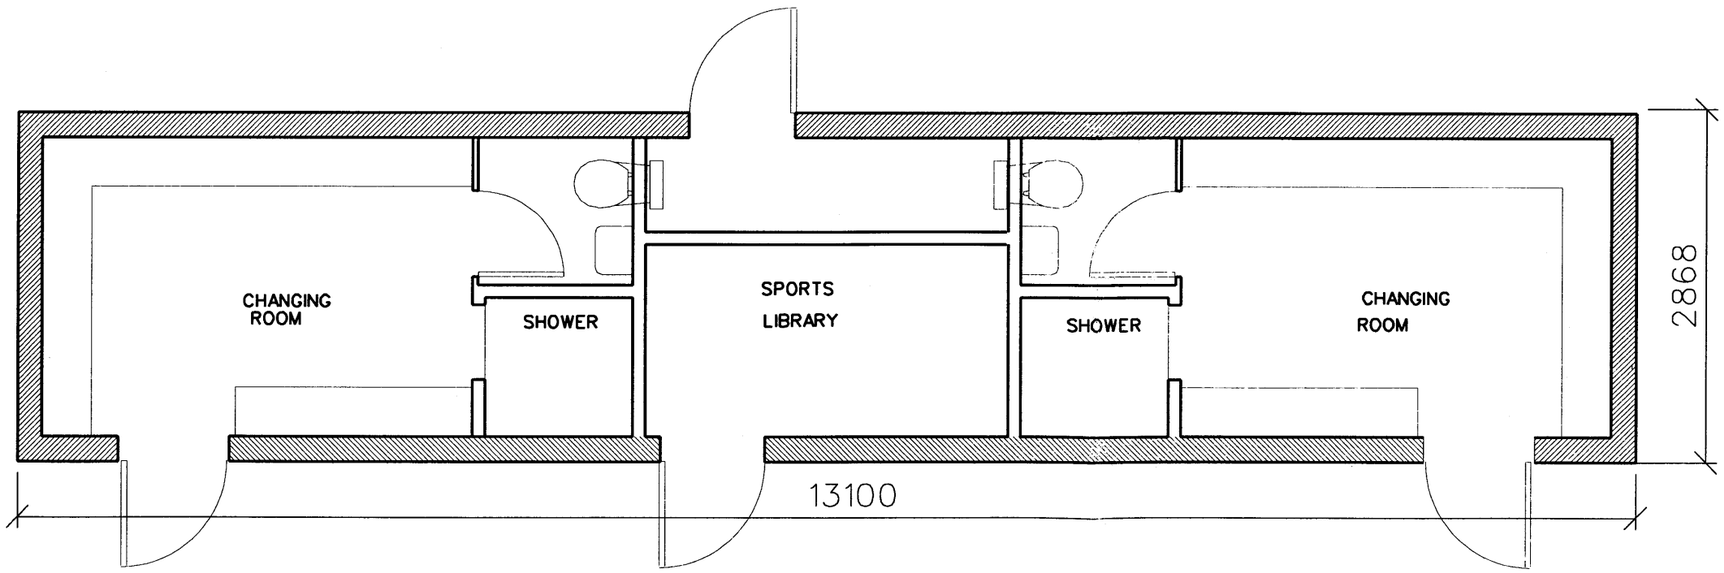

PLAN

RECEIVED 23 OCT 2009

REV.A 22.10.09 WIDTH REDUCED

JONATHAN LAWLOR
ARCHITECTS RIBA
tel. 020 7419 2177
m.07790902132
jonlawlor@blueyonder.co.uk

QUEENS CRESCENT COMMUNITY CENTRE

PROPOSED PLAN AND ELEVATION & SECTION

SEPT 2009

1:50

OC 07A