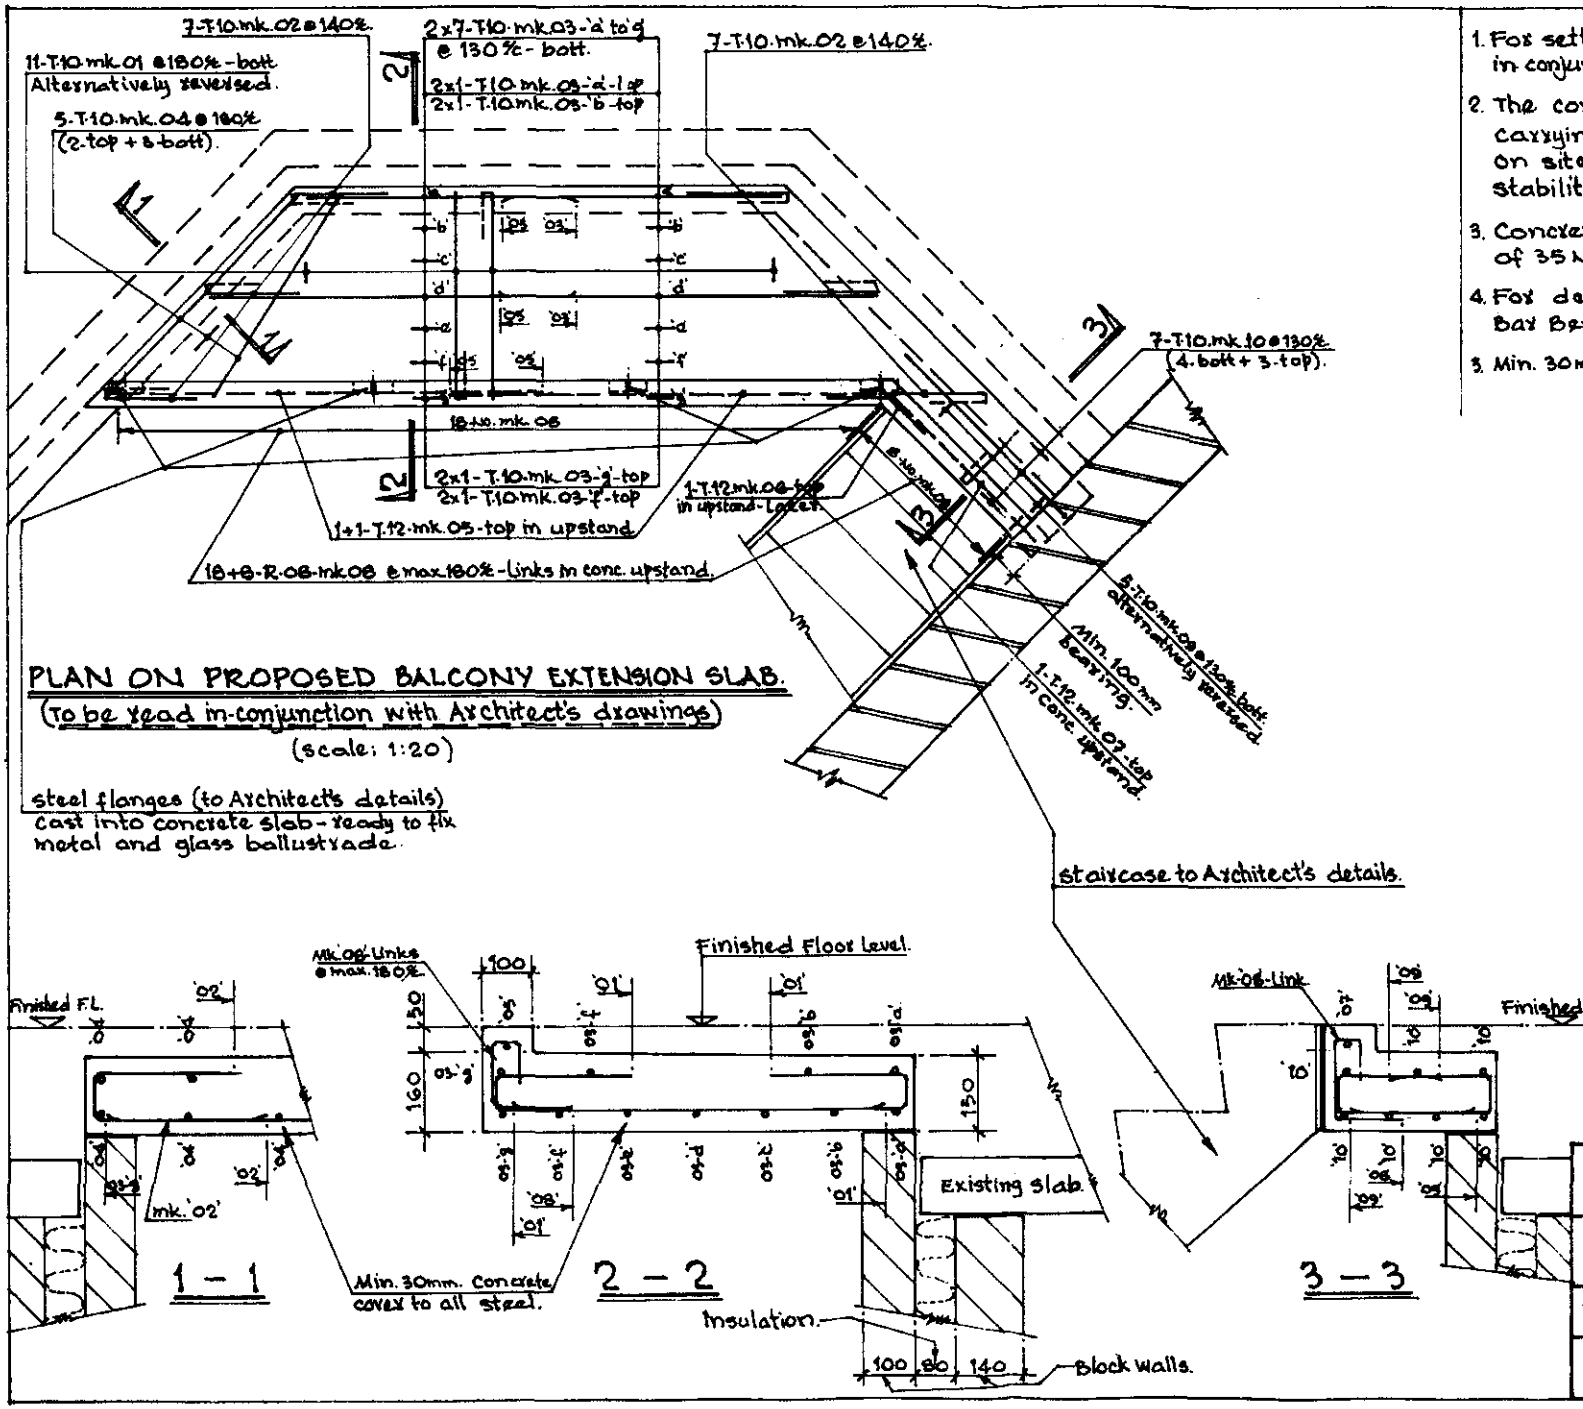

1. For setting out this drawing to be read in conjunction with Architect's drawings.
2. The contractor is to be responsible for carrying out the necessary falsework on site to ensure adequate structural stability during the construction phase.
3. Concrete to be of min. cube crushing strength of 35 N/mm² at 28 days.
4. For details of reinforcement refer to Bar Bending Schedule No. ADB/ST/01.
5. Min. 30mm. concrete cover to all steel.

12 ROSE JOAN MEWS. LONDON. N.W.6.		
PROPOSED BALCONY EXTENSION. STRUCTURAL DETAILS.		
DRAWING No. ADB/ST/01.		Rev.
Scale; 1:20 & 1:10.	Date: May. 2009	By: T.M.