DO NOT SCALE FROM THIS DRAWING
ALL DIMENSIONS TO BE VERIFIED BY THE CONTRACTOR ON SITE

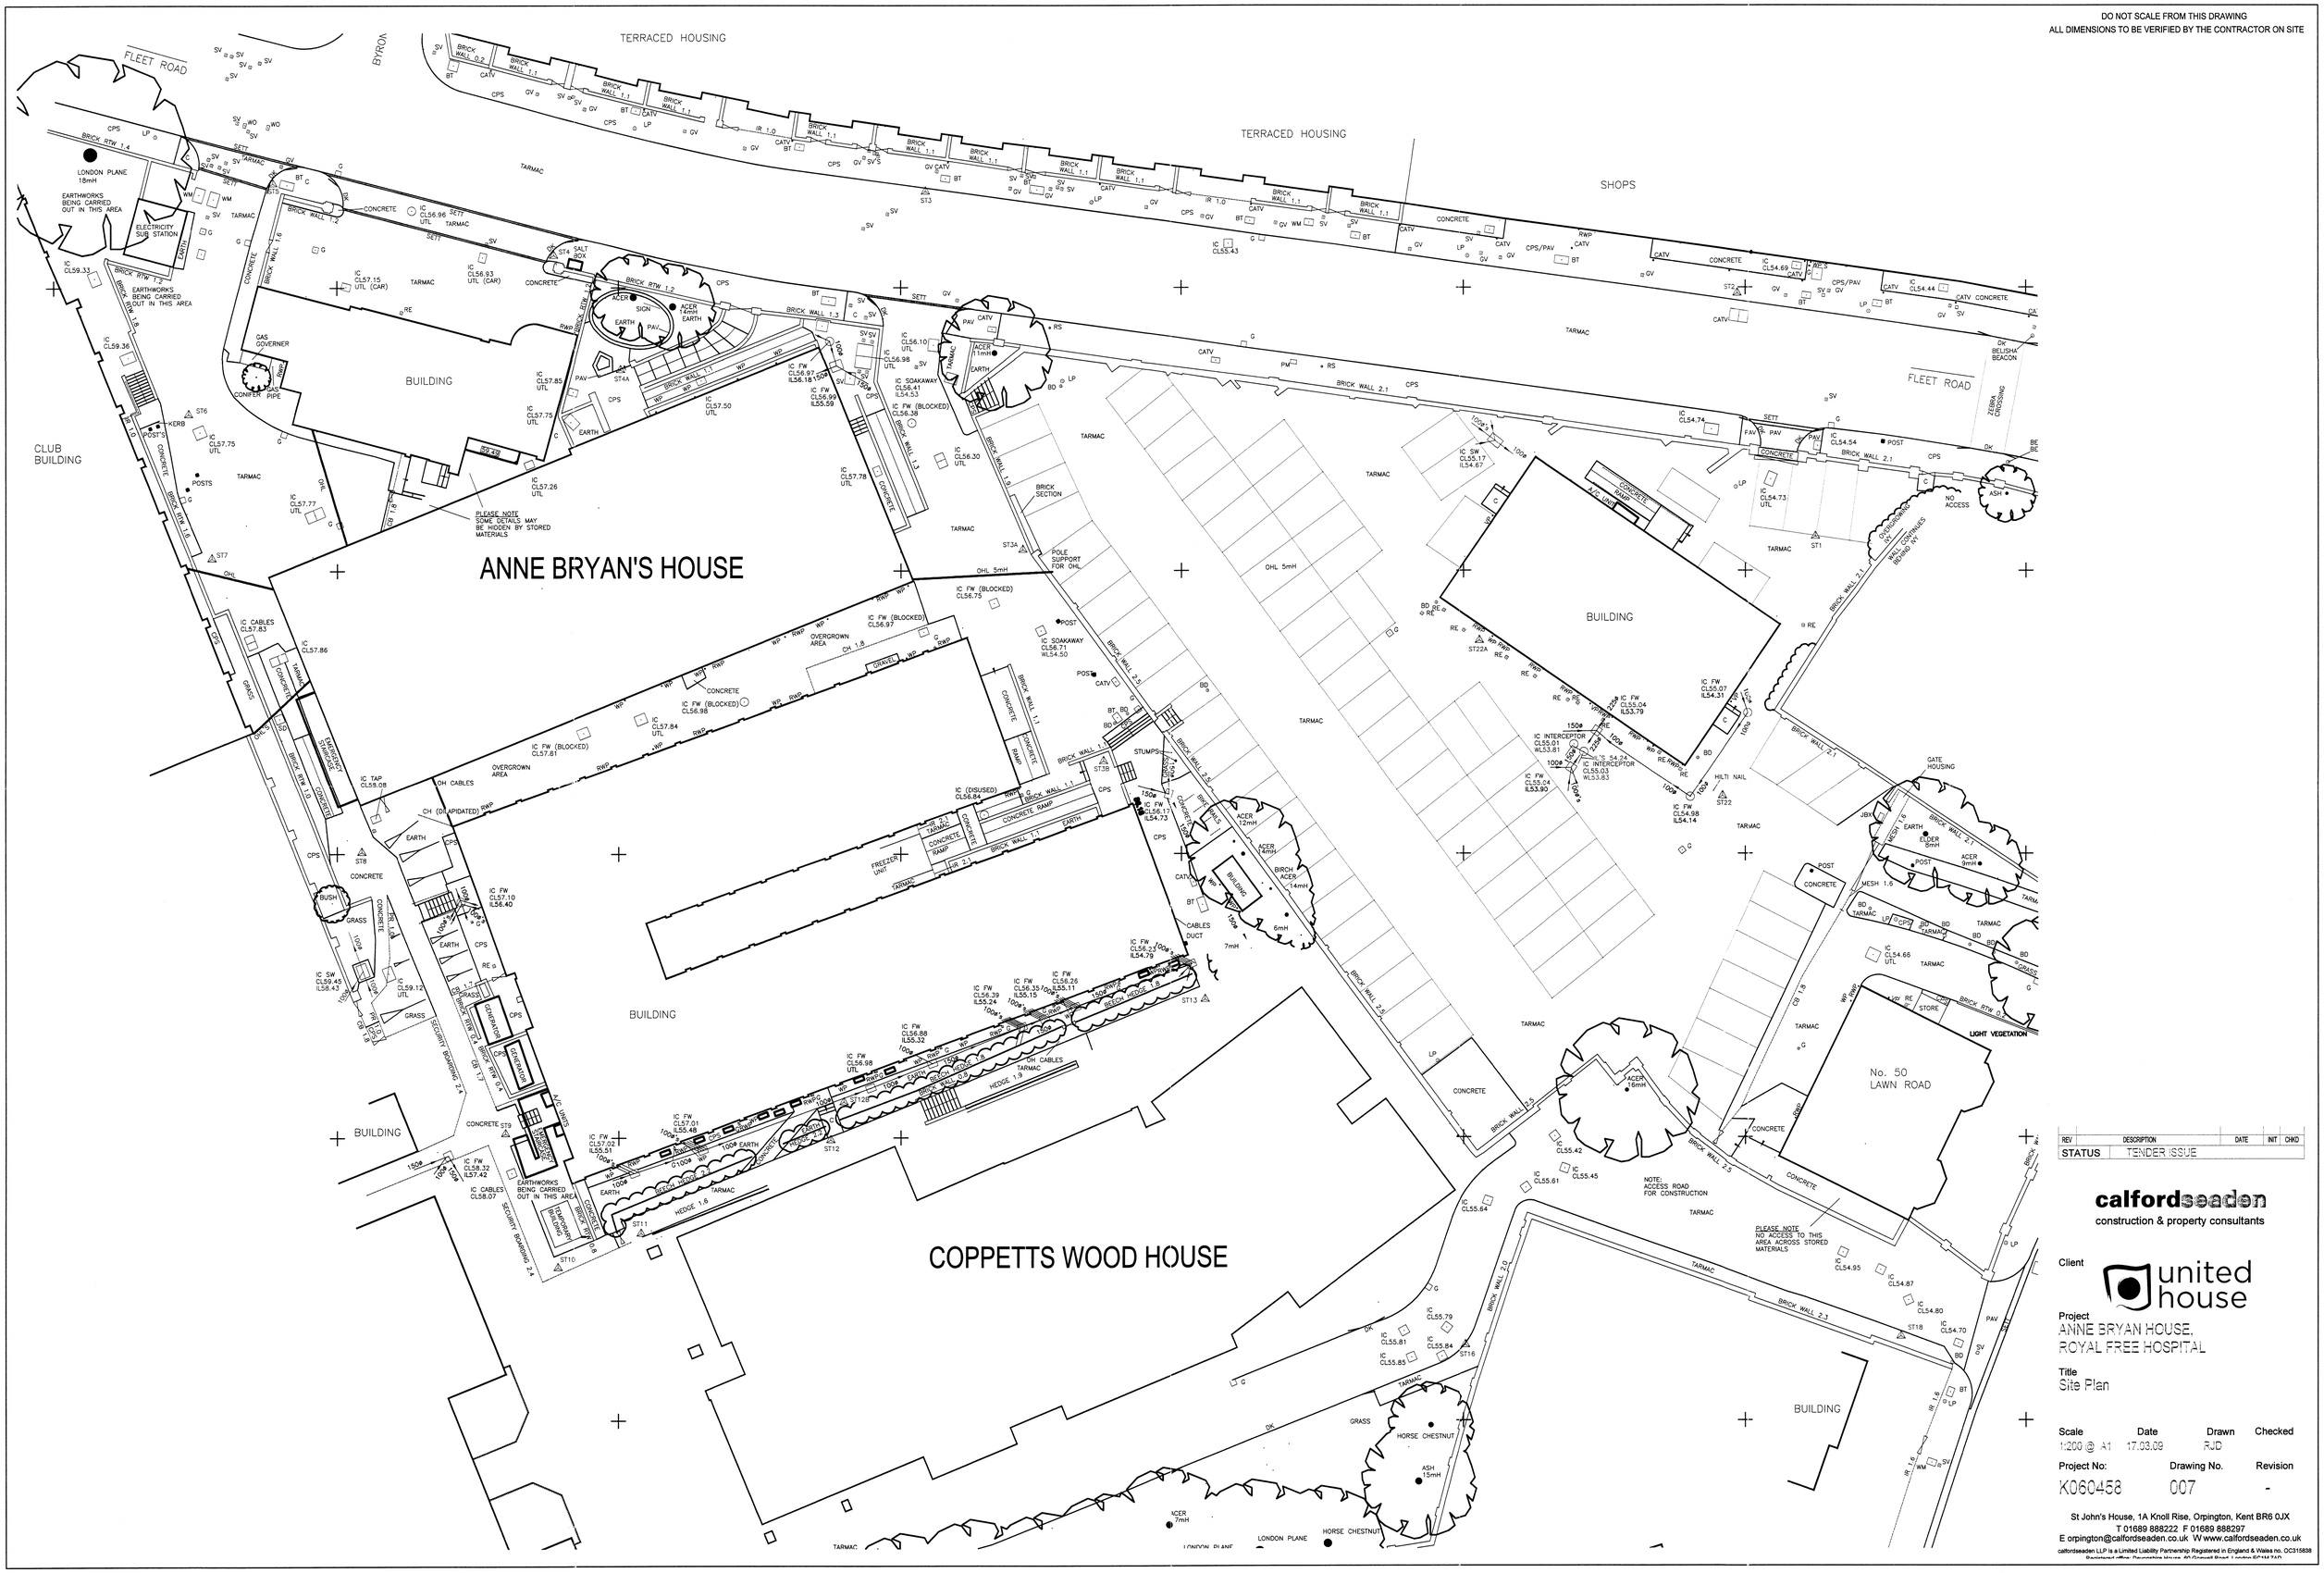

REV	DESCRIPTION	DATE	INT	CHKD
STATUS	TENDER ISSUE			

calfordseaden
construction & property consultants

Client
united house

Project
ANNE BRYAN HOUSE,
ROYAL FREE HOSPITAL

Title
Site Plan

Scale	Date	Drawn	Checked
1:200 @ A1	17.03.09	RJD	

Project No:	Drawing No.	Revision
K060458	007	-

St John's House, 1A Knoll Rise, Orpington, Kent BR6 0JX
T 01689 888222 F 01689 888297
E orpington@calfordseaden.co.uk W www.calfordseaden.co.uk

calfordseaden LLP is a Limited Liability Partnership Registered in England & Wales no. OC315838
Registered office: Devonshire House, 60 Gravel Road, London SC1M 7AD