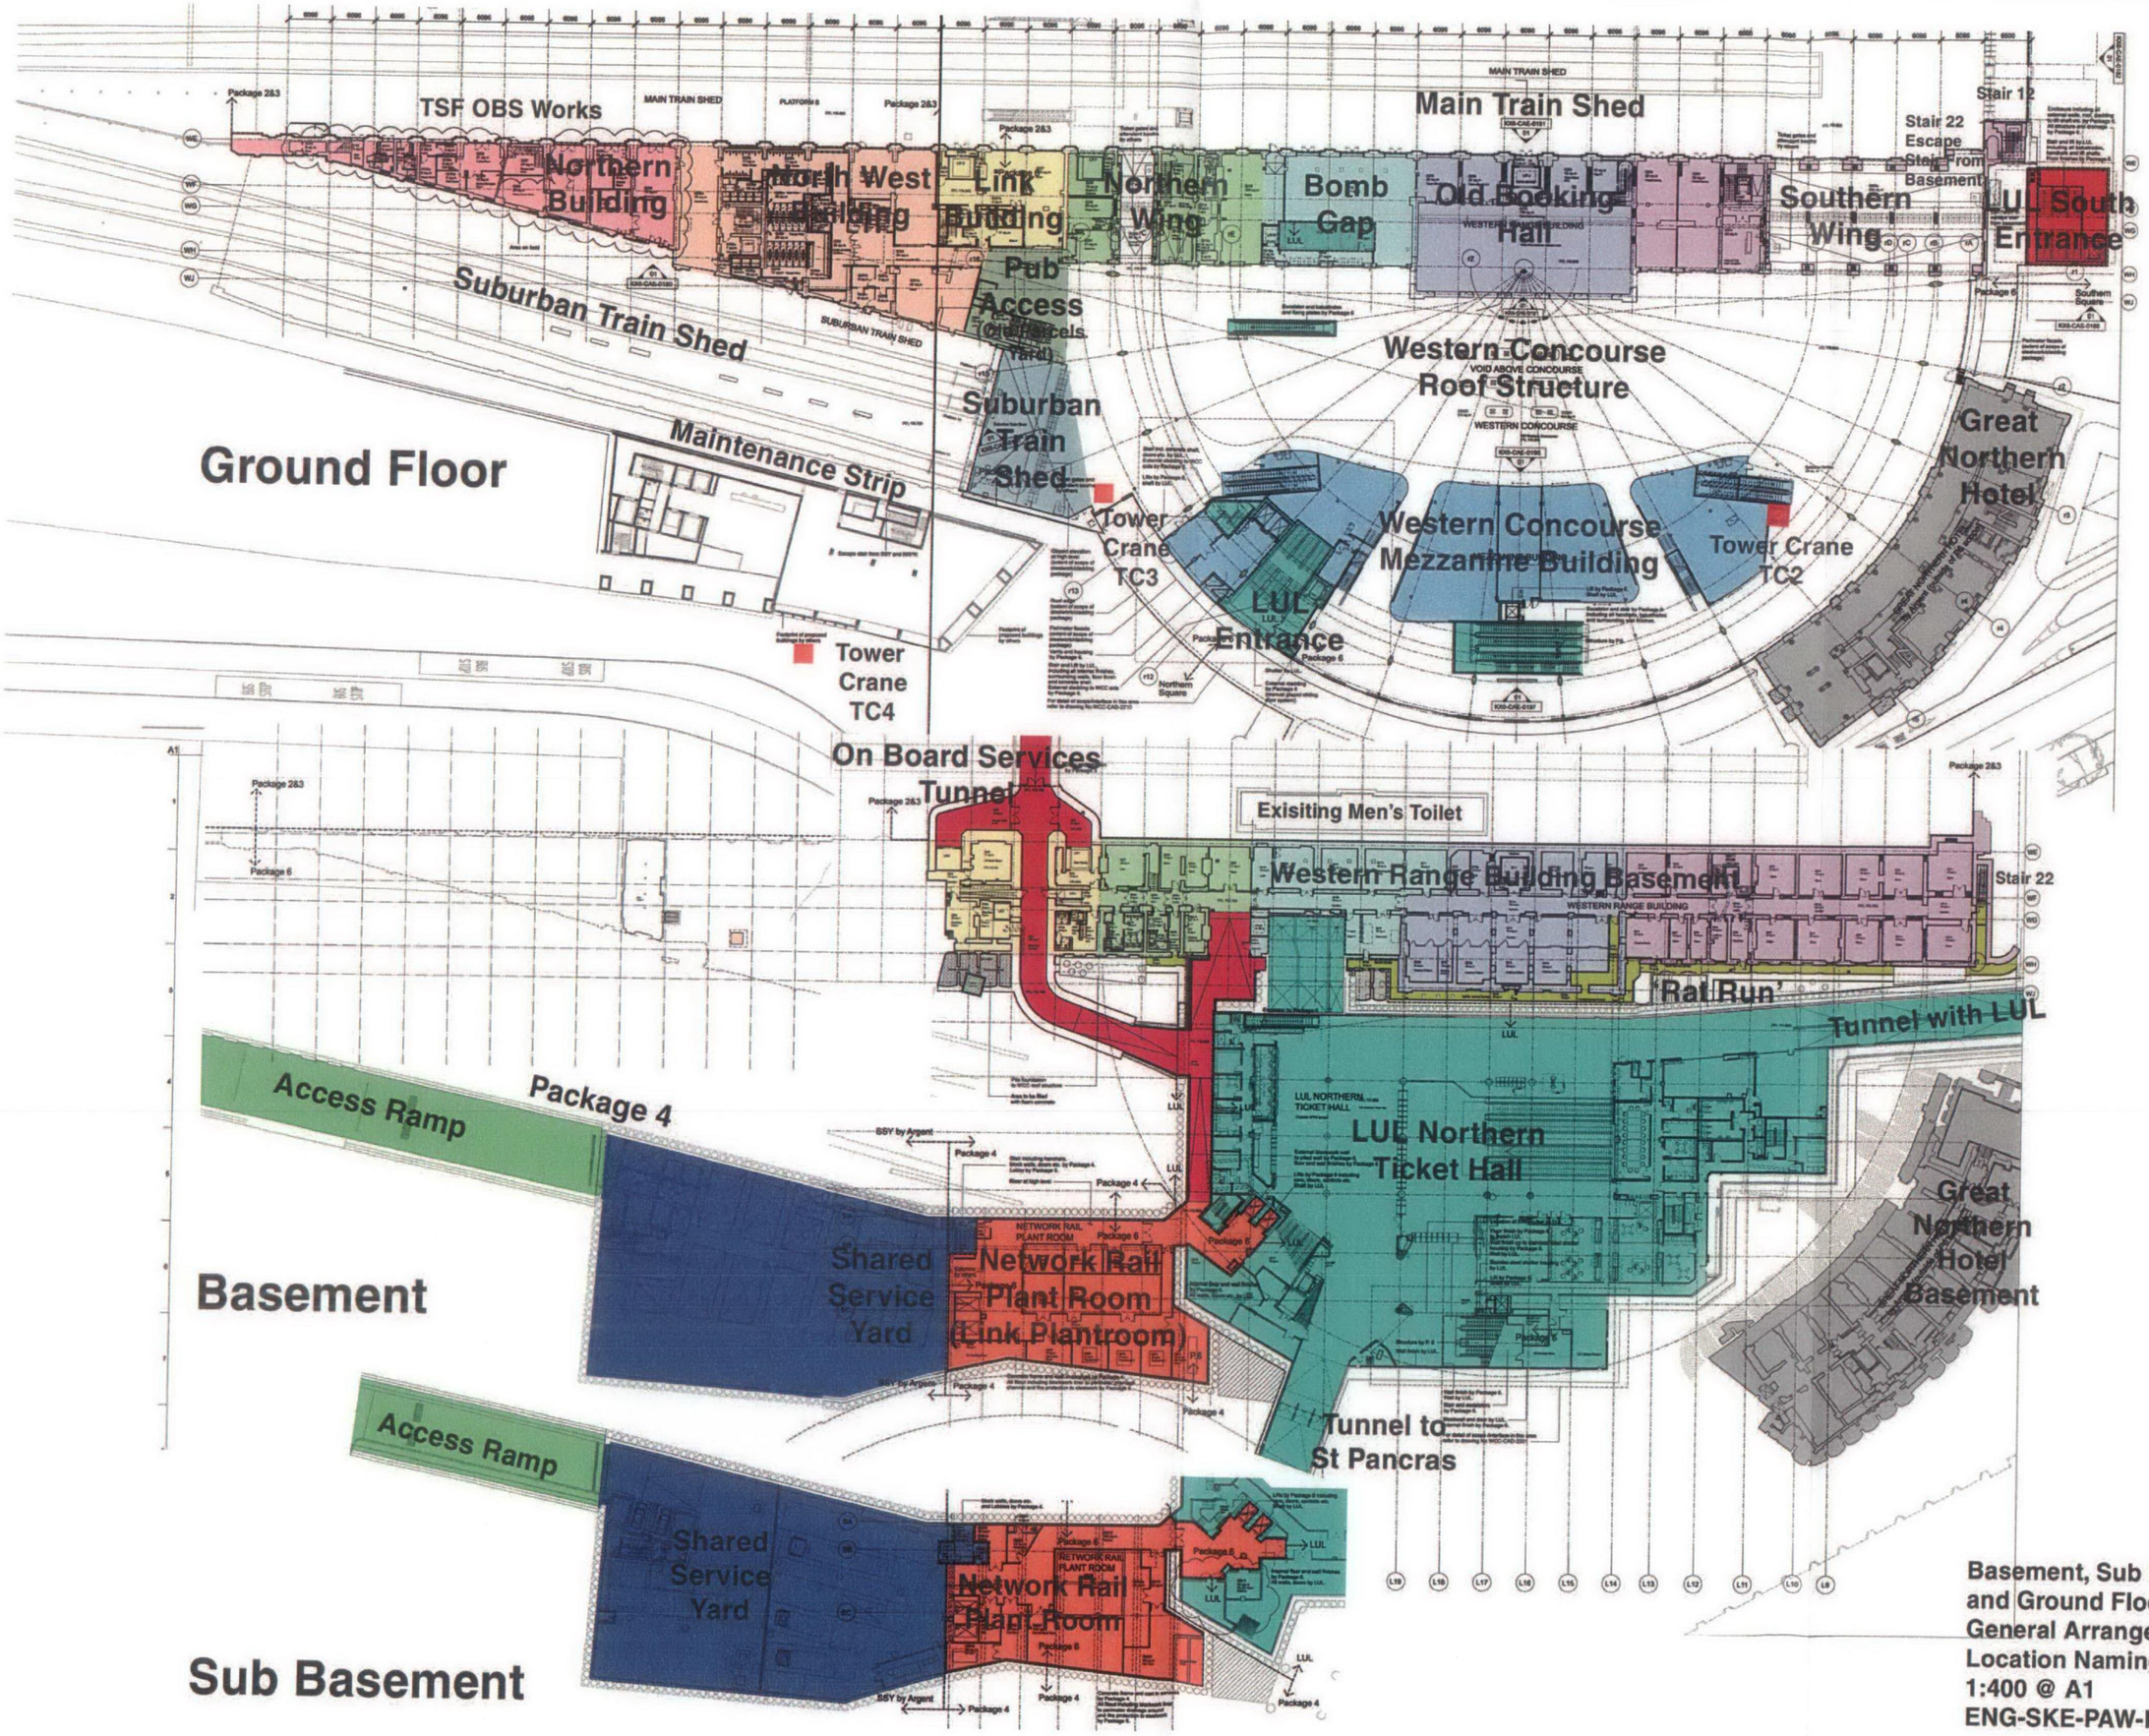

Basement, Sub Basement and Ground Floor General Arrangement Location Naming Sketch
1:400 @ A1
ENG-SKE-PAW-KX6-CAP-0001 Rev 3