KEY

Area of partition wall to be removed

5 Location of site photo. Refer to report document.

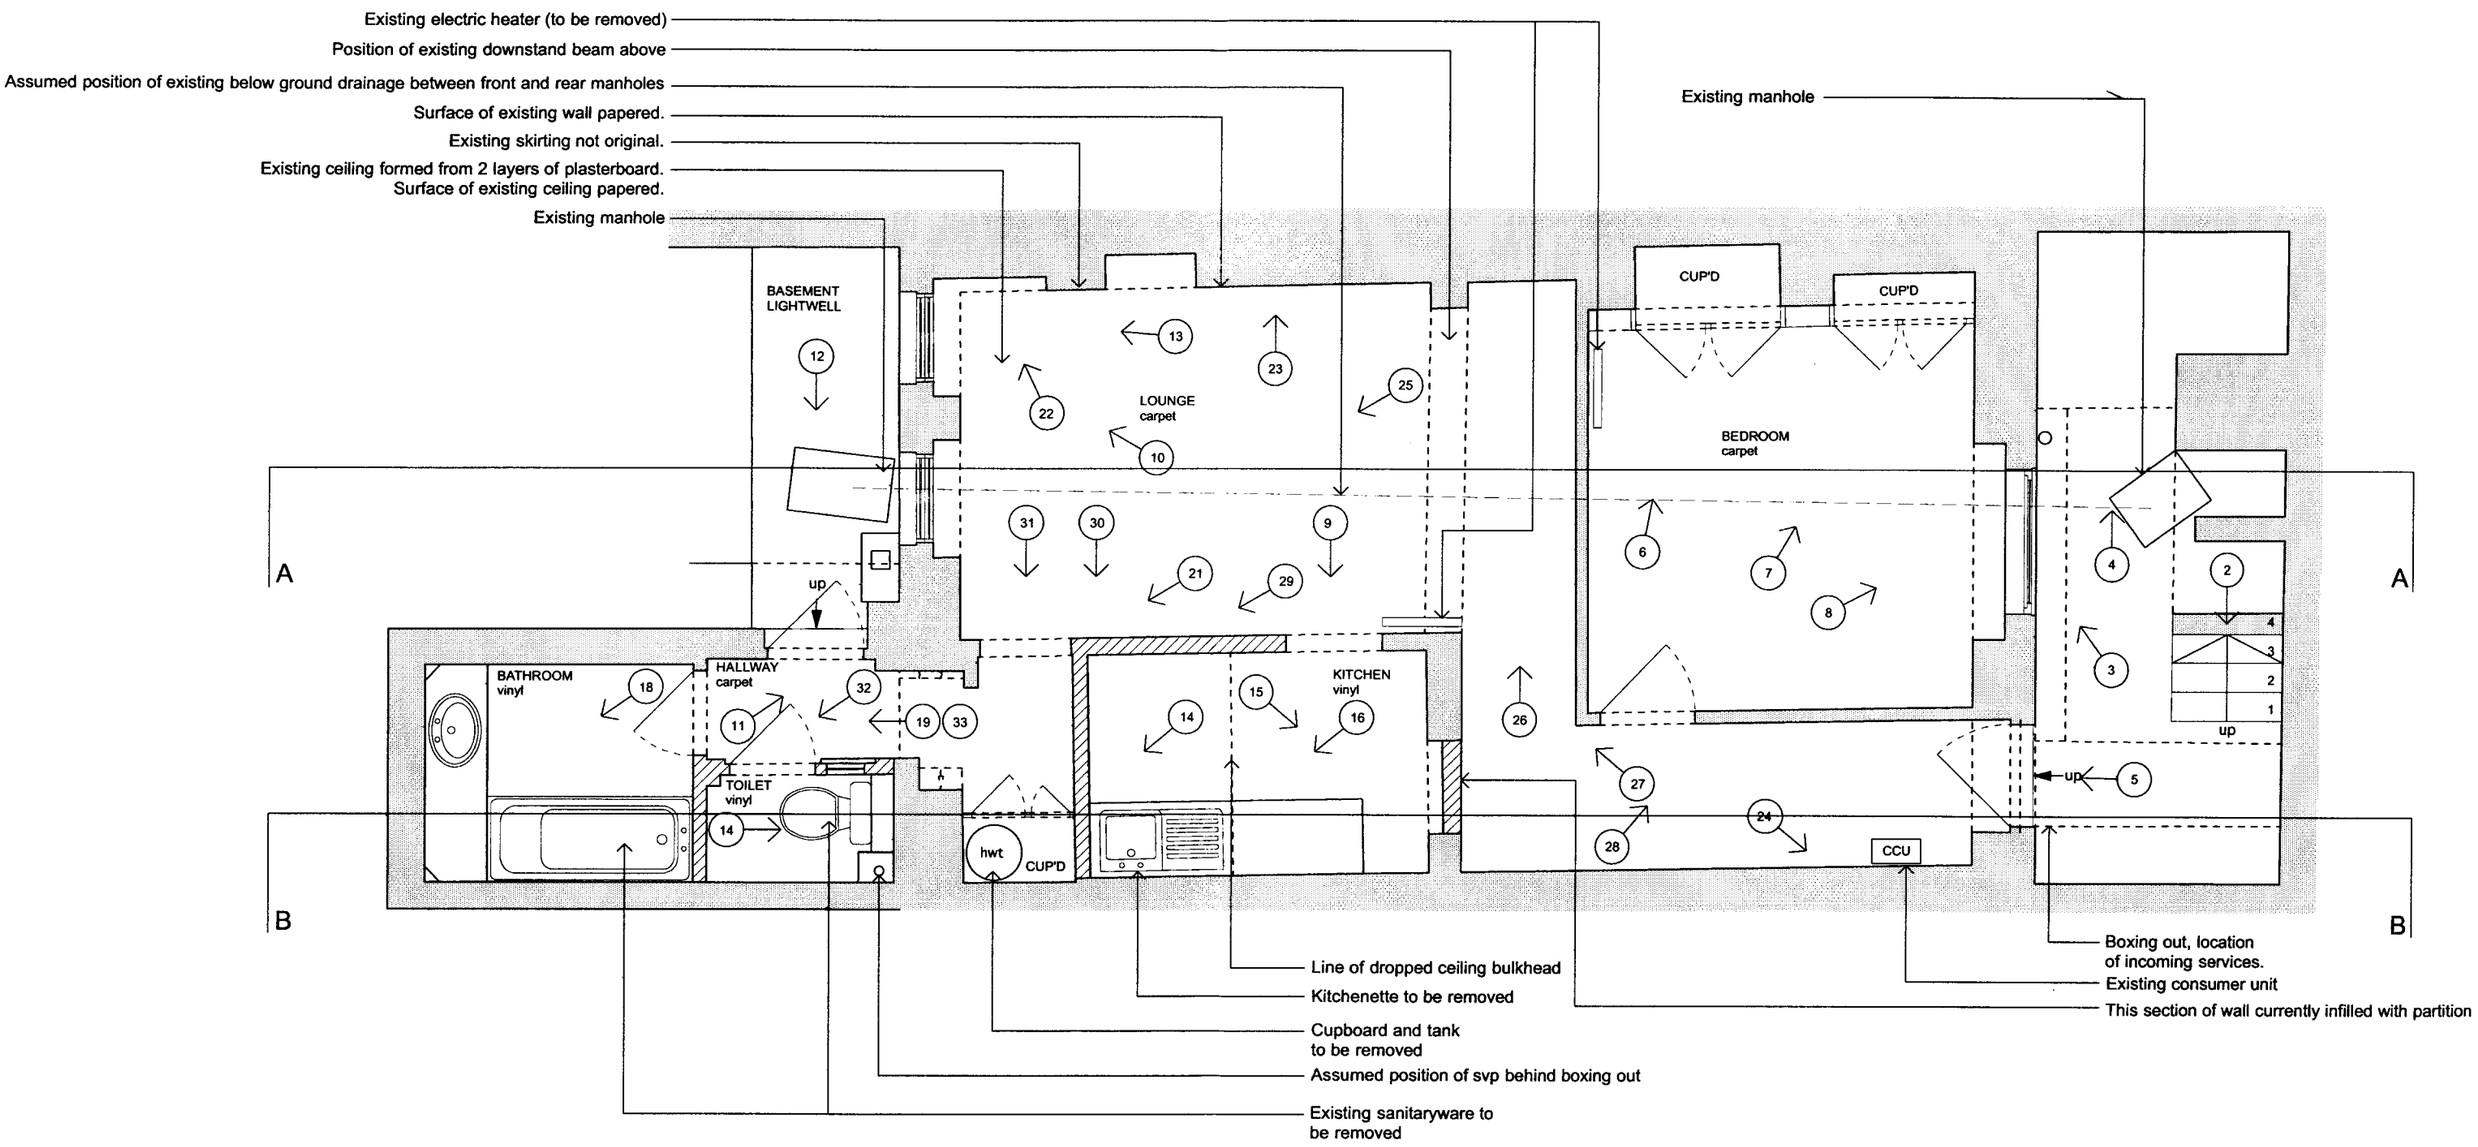

5m 4m 3m 2m 1m 0

© 2008 syte architects limited

check all dimensions on site prior to commencement of the work
if the drawing exceeds the quantities in any way the architects are to be informed before work is commenced
do not scale dimensions from drawing. drawing is copyright
drawing to be read in conjunction with structural engineer's drawings and specification

syte ARCHITECTS
83-84 Berwick Street London W1F 8TS T 020 7734 8310 F 020 7734 8301

revisions
Rev A - 10.09.09 - Listed building application issue

FOR INFORMATION

client
Resolution Ltd.

project
93 Judd Street
London
WC1H 9NE

drawing title
Basement Plan
as Existing

date	drawn by	revision
Jan 09	BM	A
scale	checked by	drawing
1:50@A3	RW	145.200