EXISTING

RECEIVED
08 OCT 2009

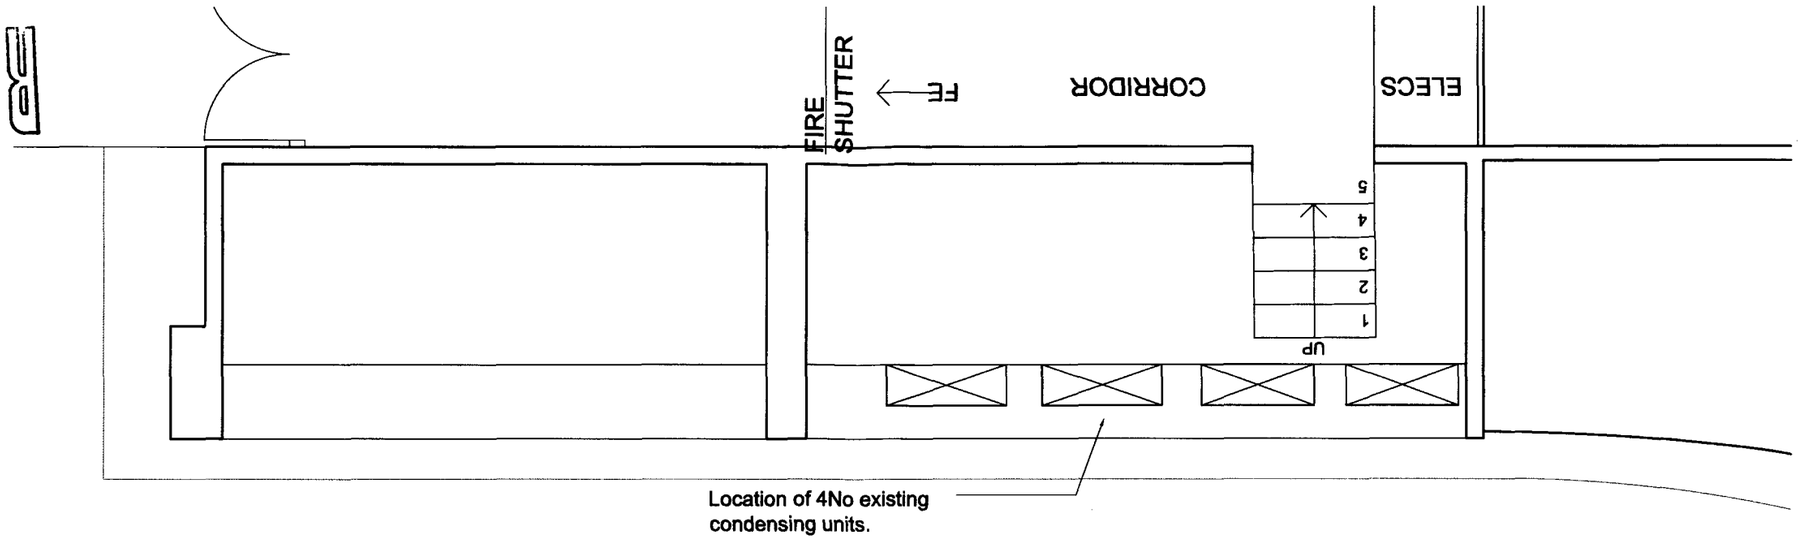

Existing Condenser plan plan
Scale 1:50 @ A3

PROPOSED

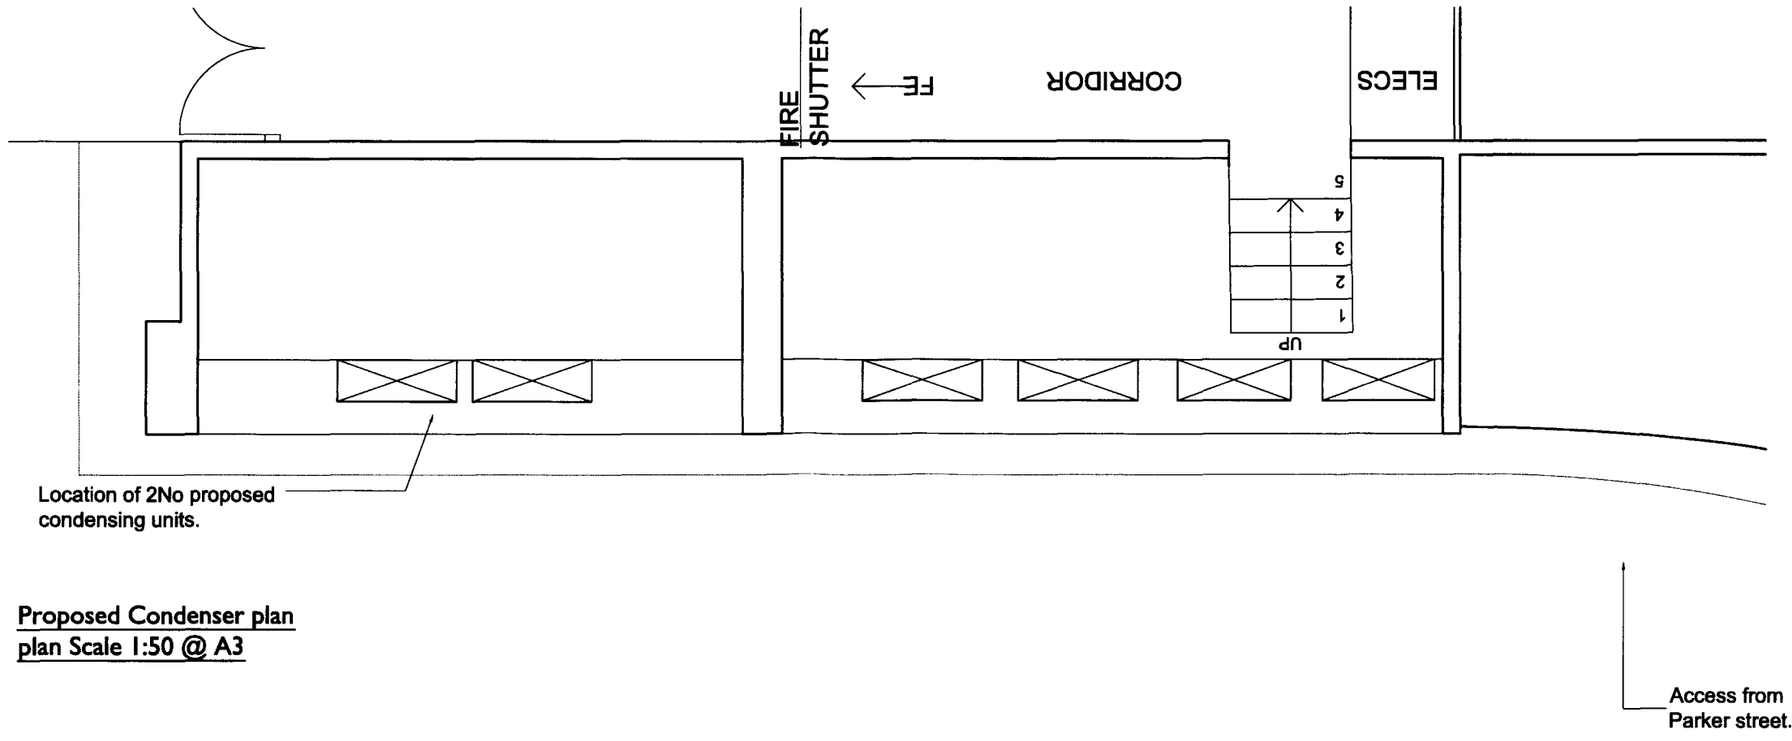

Proposed Condenser plan
plan Scale 1:50 @ A3

FWP UK Ltd

Copyright Notice:
This drawing and any design thereon is the copyright of FWP UK Ltd and must not be reproduced without written consent

Rev	Date	Description

T3 retaildesign
The Shorthorns,
Criffin Enterprise Centre,
Oxton Road,
Epperstone,
Nottinghamshire NG14 6AT
T 0115 9657930
E studio@t3retaildesign.co.uk
W www.t3retaildesign.co.uk

LOOKING GOOD IS AS EASY AS 1,T3

FWP UK Ltd
4 Grantham Road
Radcliffe-on-Trent
Nottingham NG12 2DR
0115 933 3268
www.fwp-air-conditioning.co.uk

Drawn:	Checked:	Date:
JR		08.10.09

Issue:
Provisional ■ Approved □ As Built □ Current □

Project:
170A - 171 Drury Lane

Drawing Title:
Existing & Proposed condenser Layout

Drawing Number:	Rev:	Paper Size:	Scale:
Drury Lane/FWP/004		A1	1:50