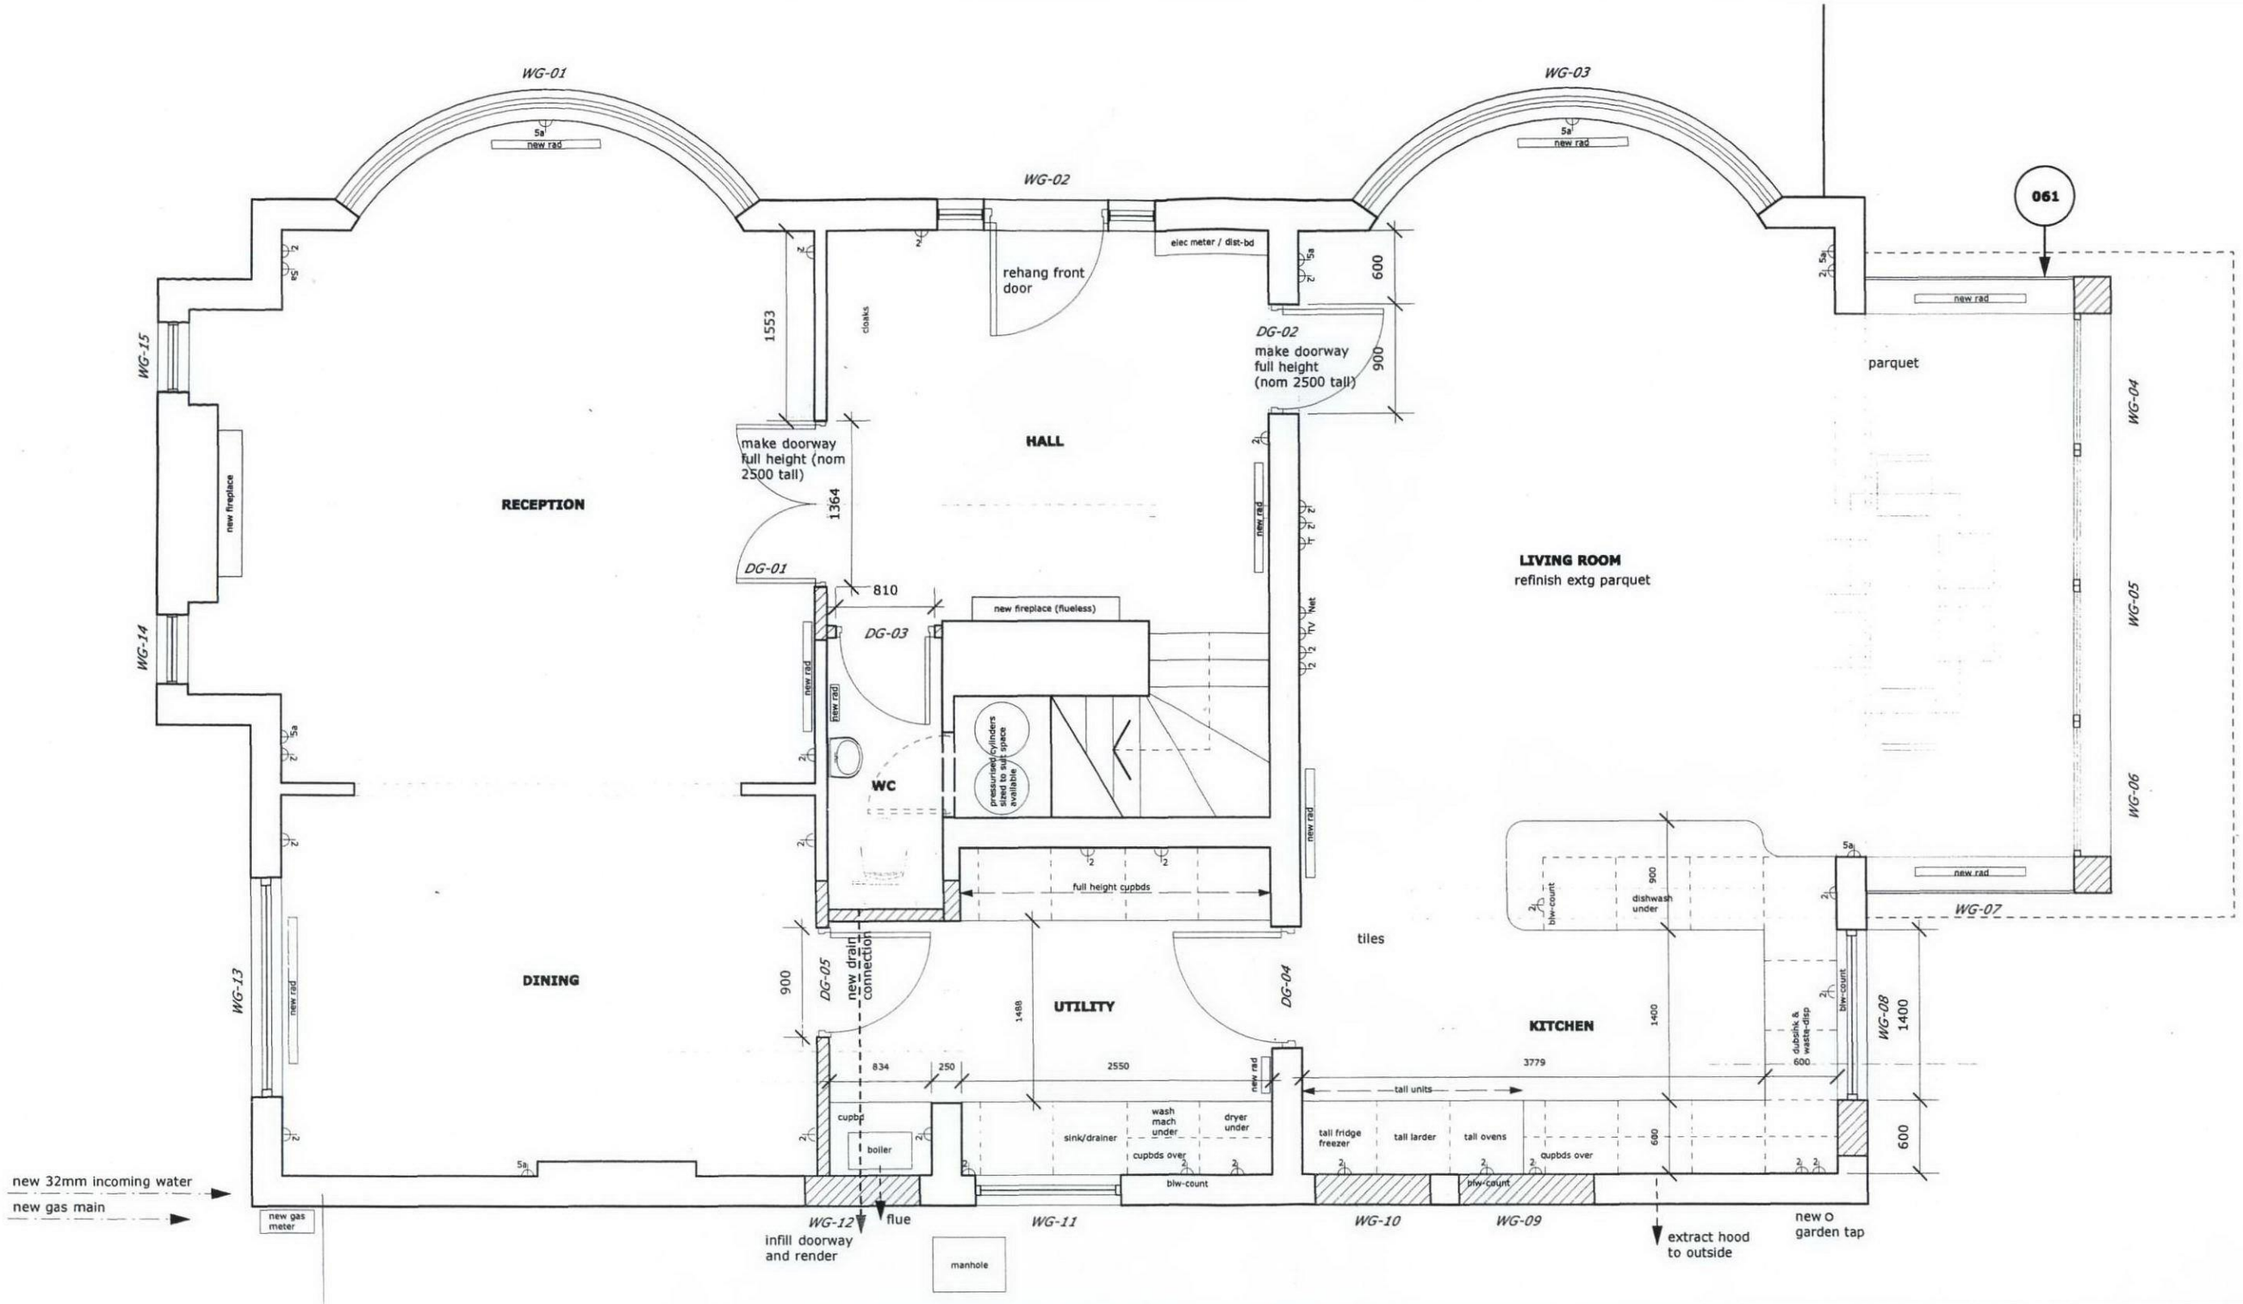

notes:

ALL DIMENSIONS SHOWN ARE PURELY INDICATIVE - TO BE CONFIRMED ON SITE

ELECTRICAL KEY

- 2 double power socket
- 5a 5amp power socket
- T telephone socket
- TV TV aerial socket
- Sh Shaver socket
- Net Network cable connect to router

revision:

A - 18.6.09

B - 15.7.09

square feet architects

A : 10 Perrins Court, London NW3 1QS
T : 0207 431 4500
E : studio@squarefeetarchitects.co.uk
W : www.squarefeetarchitects.co.uk

drawing title:

PROPOSED GROUND PLAN

client:

31 SOMALI RD., NW2 3RN

project:

date:	scale:
MAY 2009	1:50 @ A3

drawing number:	revision:
0908_L_021	**B**