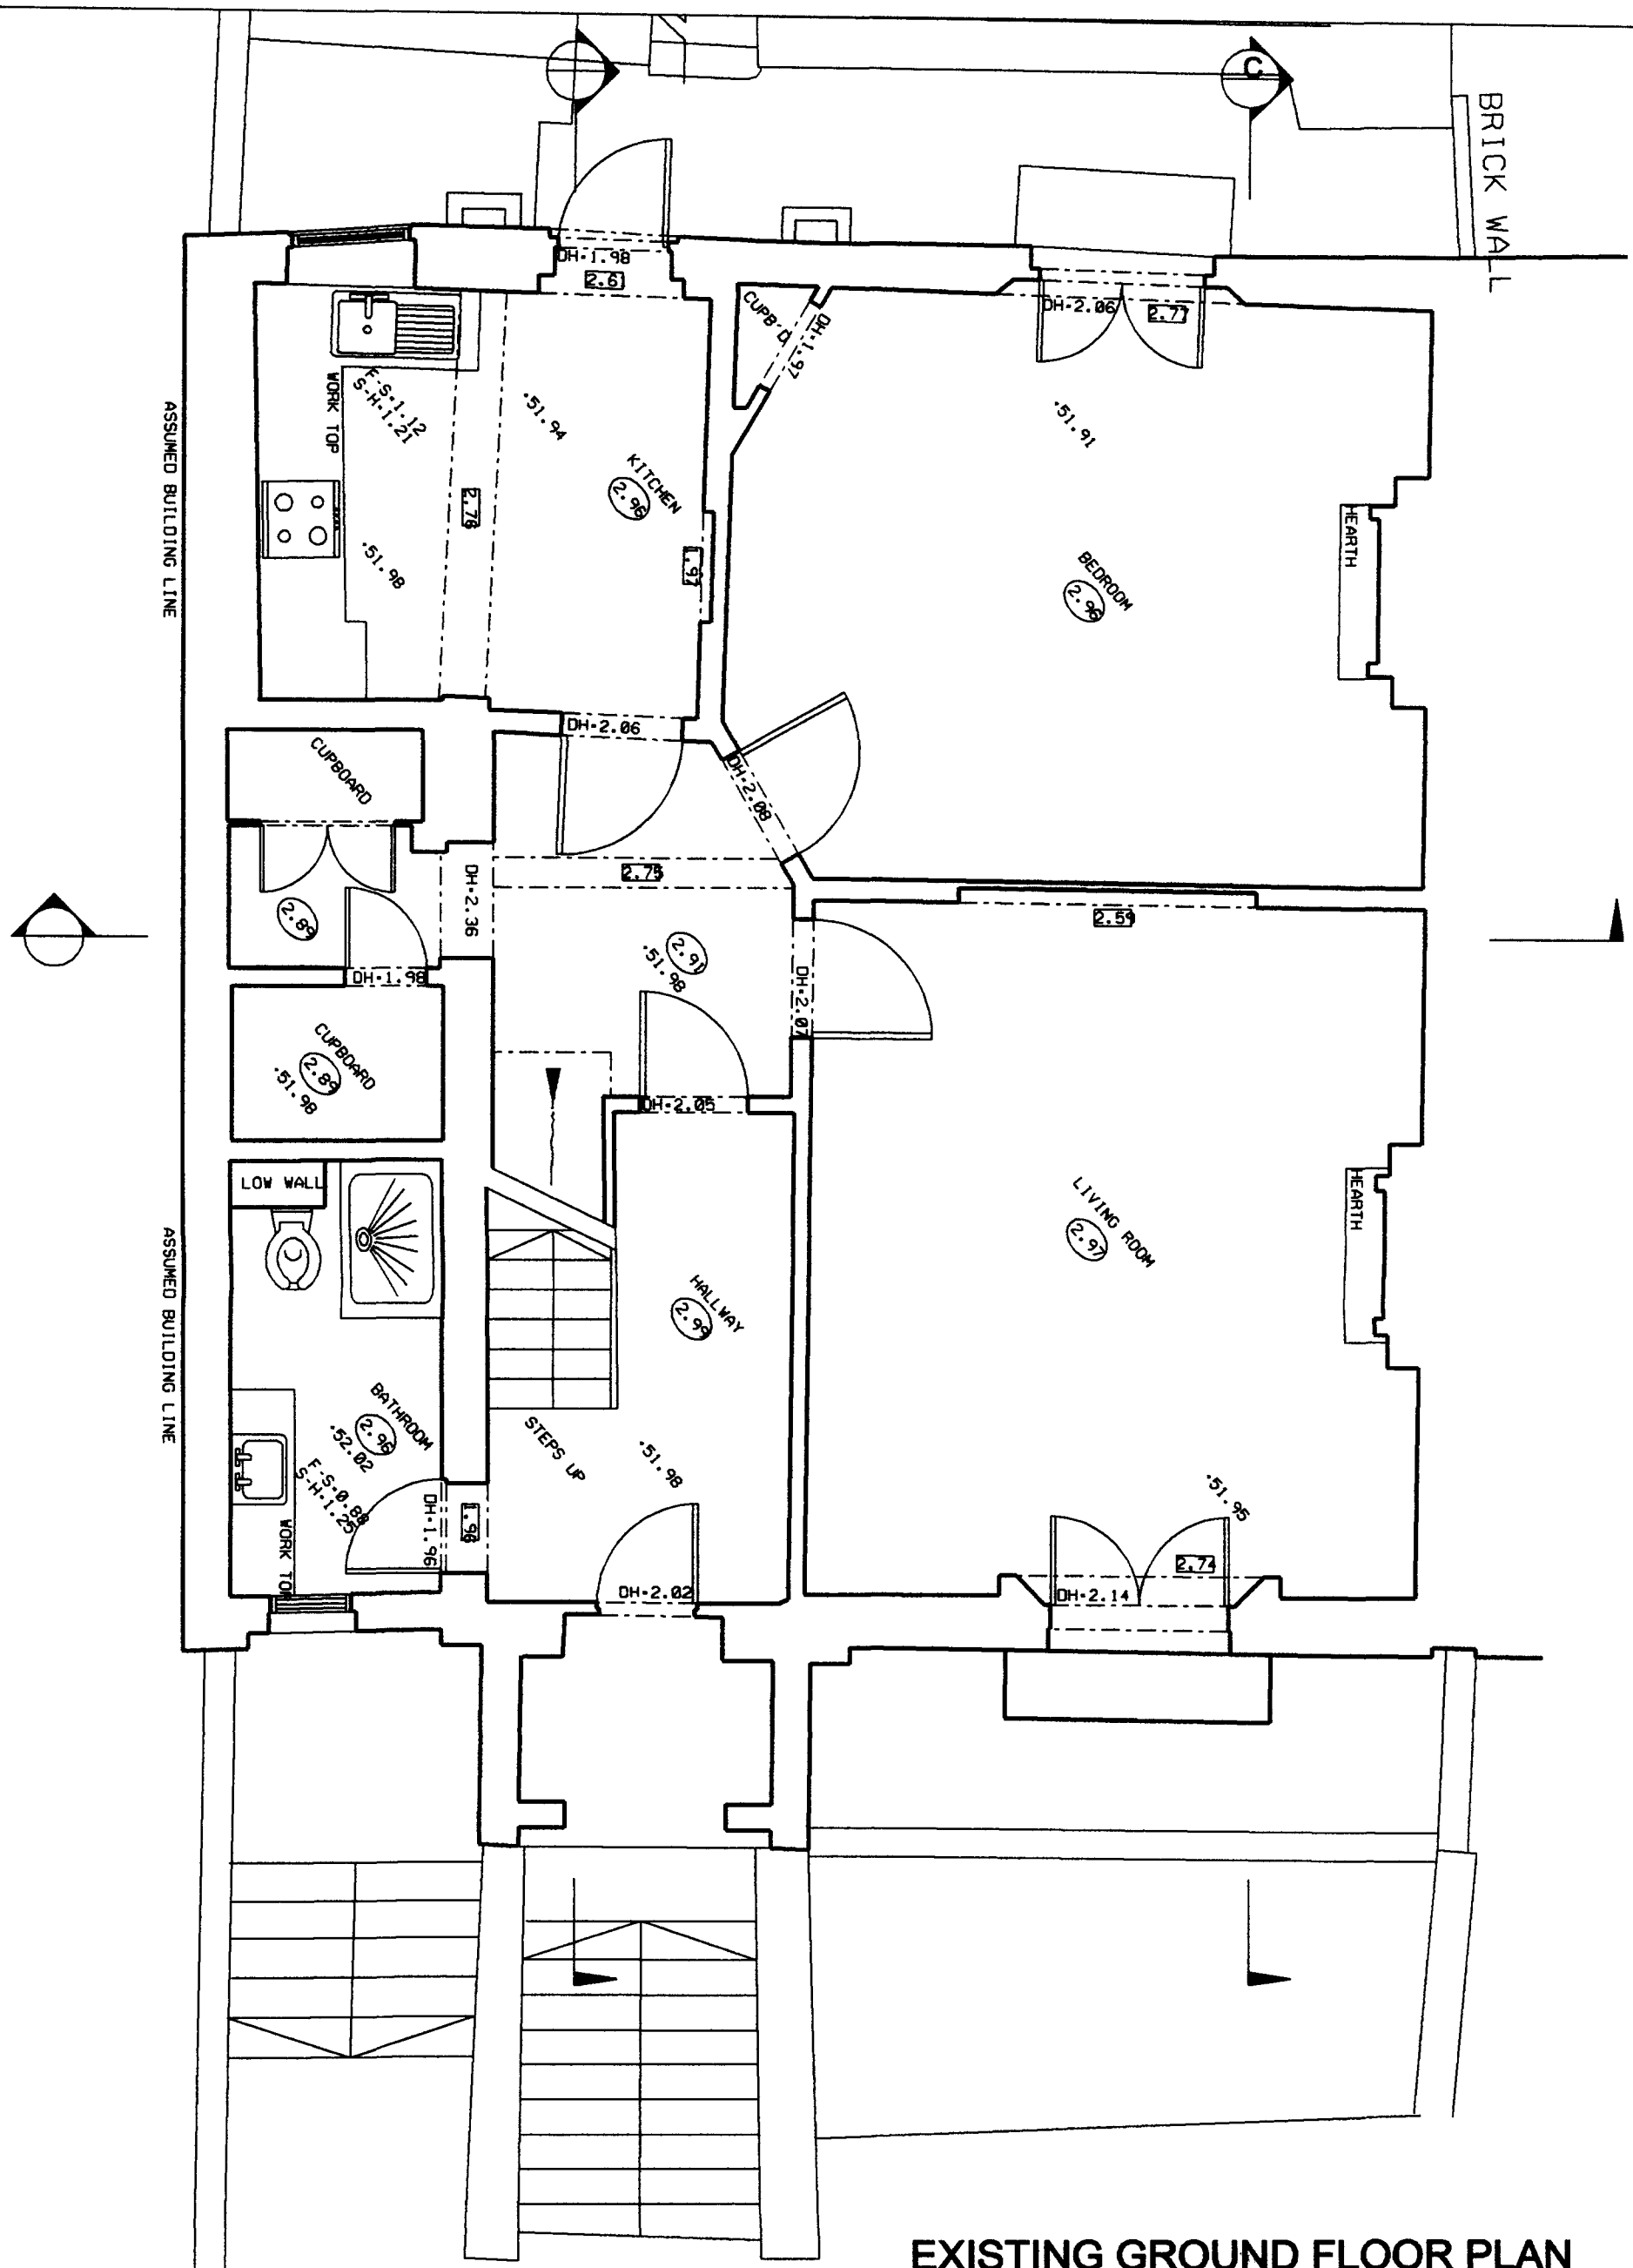

EXISTING GROUND FLOOR PLAN
213 CAMDEN ROAD, LONDON NW1 9AA

BRILL ■ OWEN
CHARTERED ARCHITECTS
Grove House, 2B Lichfield Grove, London N3 2JP
Telephone: 020 8349 0037 Fax: 020 8349 0092
E-mail: architects@brillowen.co.uk

SCALE	1:50
DATE Oct 08	DRAWN JC
DRG.NO.	08/672/sur02

...\sur02 ground .dgn 30/01/2009 15:15:52