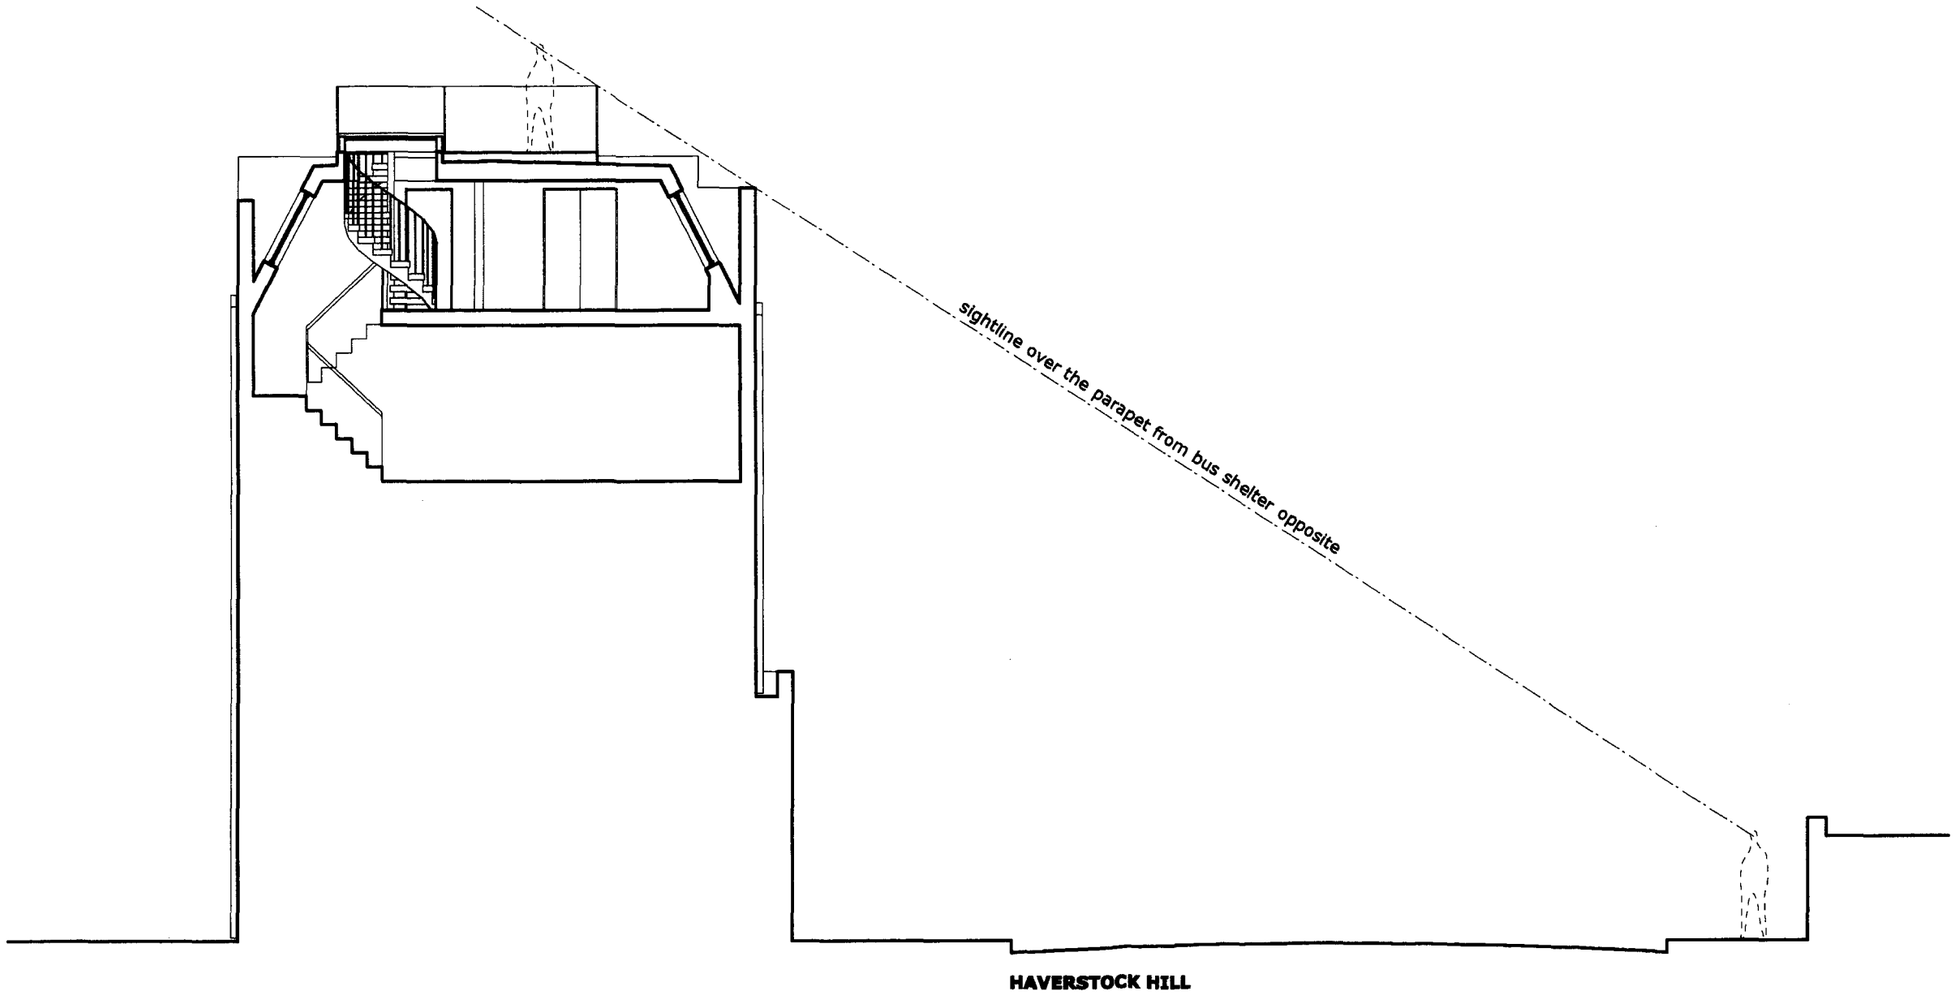

notes:

revision:

architects

A : 10 Perrins Court, London NW3 1QS
T : 0207 431 4500
E : studio@squarefeetarchitects.co.uk
W : www.squarefeetarchitects.co.uk

drawing title:

STREET SECTION

client:

DUNCAN STEWART

project:

92 HAVERSTOCK HILL, NW3 2BD

date:	scale:
July 2009	1:100 @ A3
drawing number:	revision:
0910_L_027	