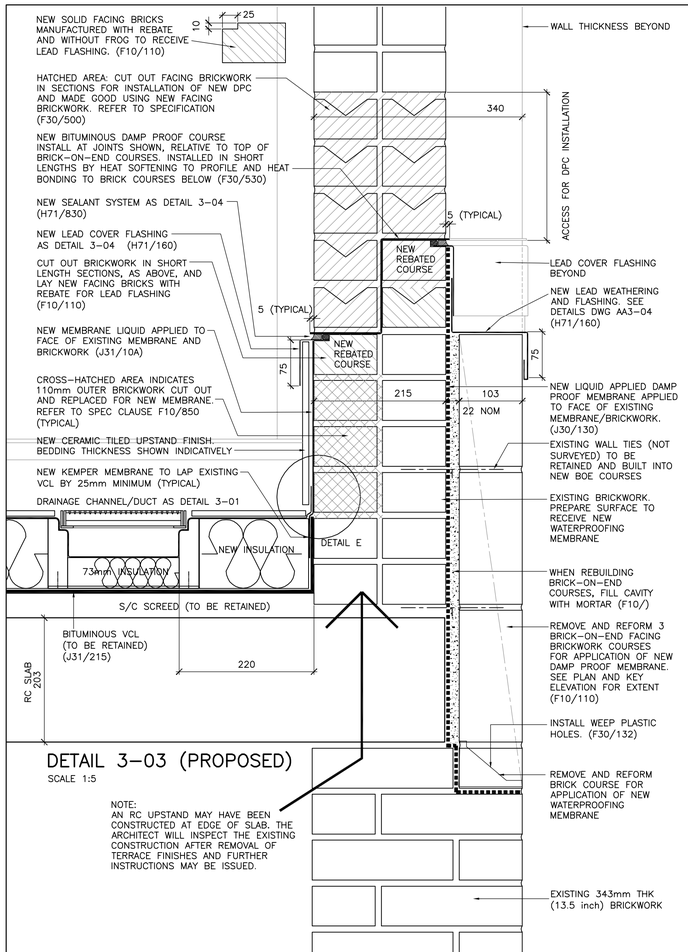

DETAIL 3-03 (PROPOSED)
SCALE 1:5

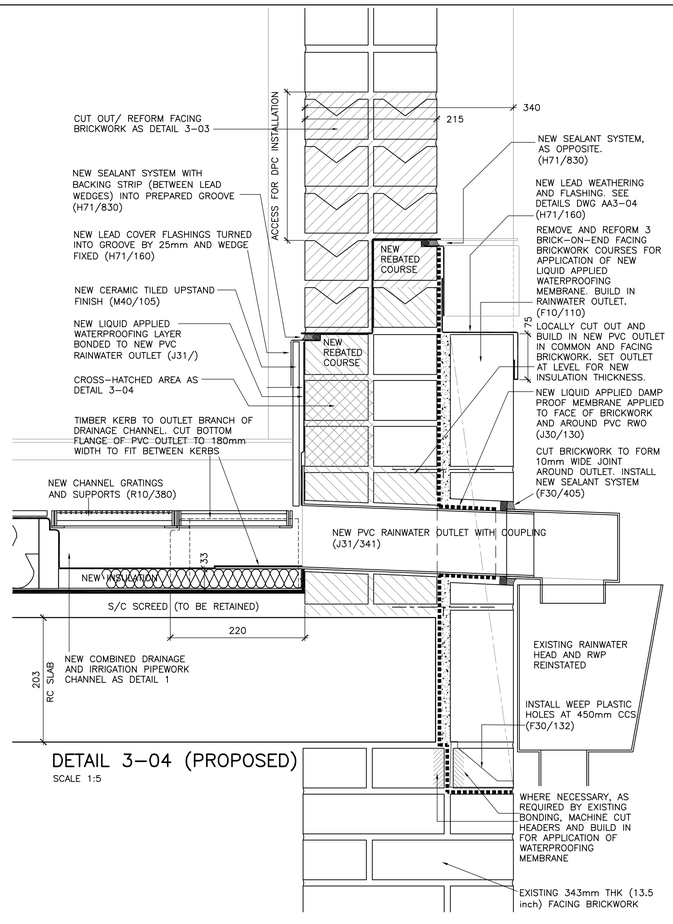

DETAIL 3-04 (PROPOSED)
SCALE 1:5

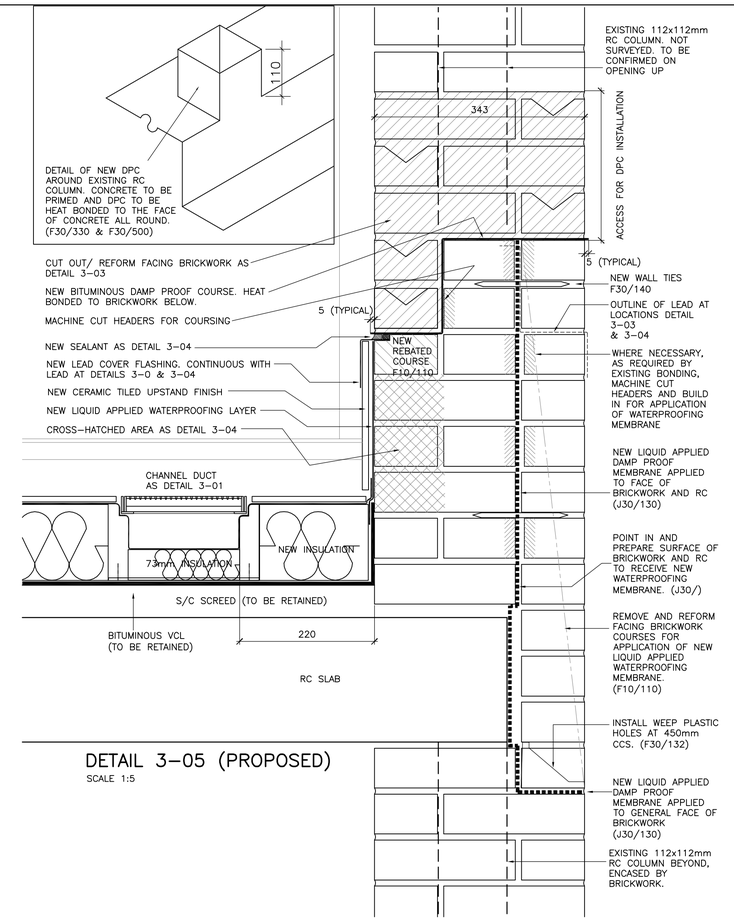

DETAIL 3-05 (PROPOSED)
SCALE 1:5

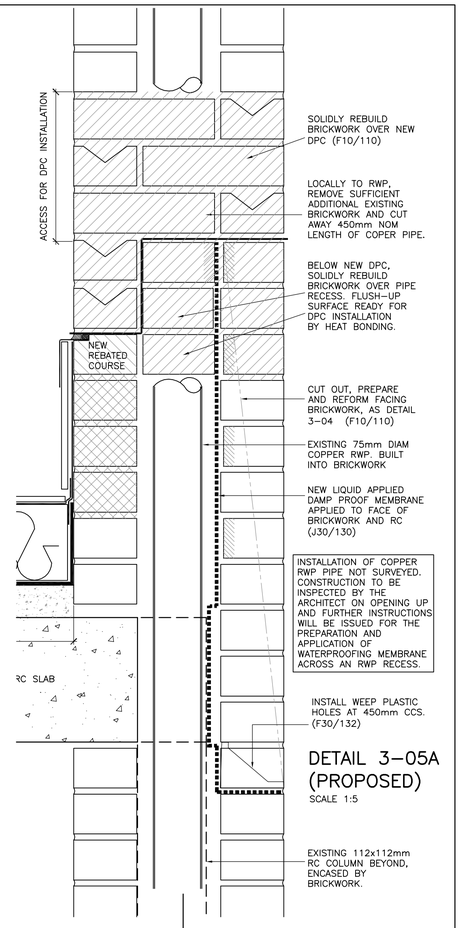

DETAIL 3-05A (PROPOSED)
SCALE 1:5

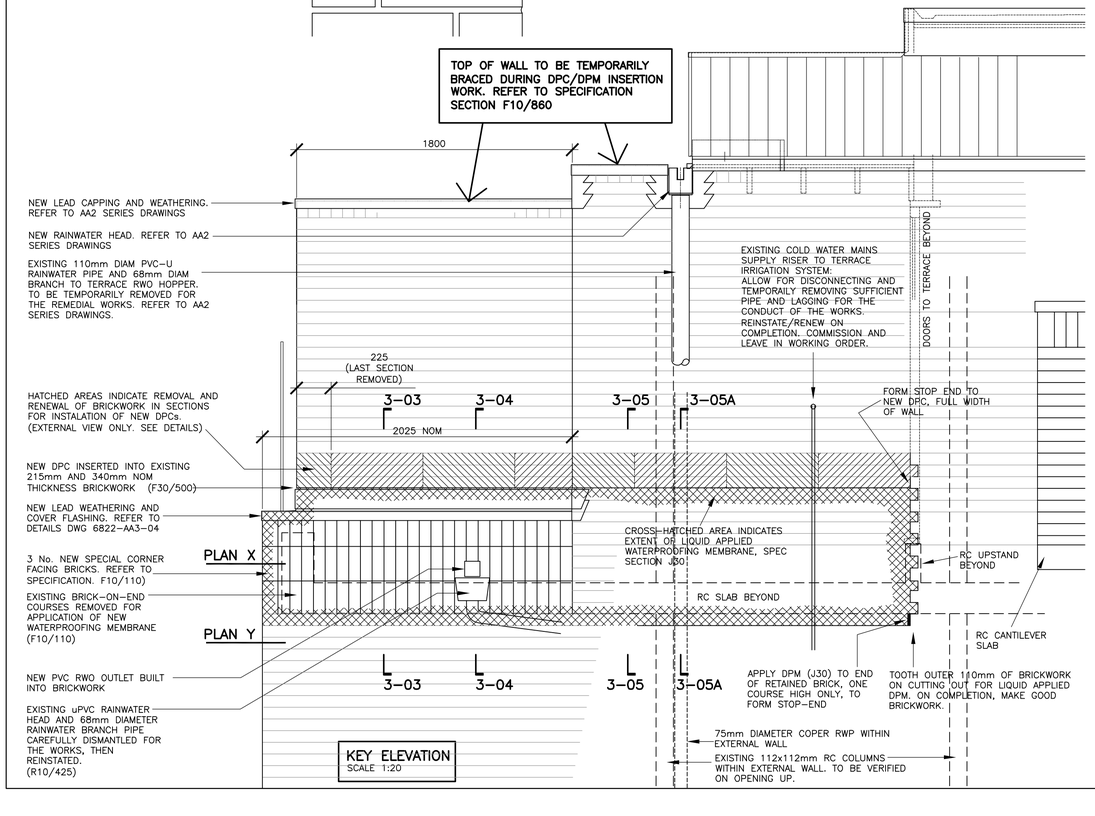

KEY ELEVATION
SCALE 1:20

SEQUENCE OF WORK FOR DPC/DPM INSTALLATION:

1. INSTALL TEMPORARY BRACING AT TOP OF 215mm AND 340mm BRICK WALLS
2. REMOVE BRICK-ON-END COURSES
3. CUT OUT OUTER FACE OF 340mm THICK WALL FOR FULL AREA (WIDTH x HEIGHT) SHOWN
4. INSTALL LIQUID APPLIED WATERPROOFING MEMBRANE (J30). APPLY OVER FULL AREA SHOWN WITHOUT INTERMEDIATE JOINTS, AND BONDED TO NEW RWO TO TERRACE. COMPLETE APPLICATION OF MEMBRANE (INCLUDING CURING) BEFORE THE NEXT STAGE.
5. REFORM BRICKWORK REMOVED AT ITEMS 2 & 3 ABOVE. PROTECT NEW BRICKWORK FACE. COMPLETE THIS WORK BEFORE THE NEXT STAGE.
6. IF REQUIRED, CUT OUT AND REFORM BRICKWORK TERRACE SIDE, IN CONTACT WITH NEW KEMPEROL WATERPROOFING MEMBRANE. REFER TO SPEC SECTION J31. COMPLETE THIS BRICKWORK BEFORE THE NEXT STAGE.
7. CUT OUT BRICKWORK, INSTALL NEW DPC, AND REFORM BRICKWORK, ALL CARRIED OUT IN SECTIONS AS DESCRIBED IN SPEC SECTION F30.
8. WHEN ALL BRICKWORK, ITEM 7, IS CURED, REMOVE TEMPORARY BRACING.

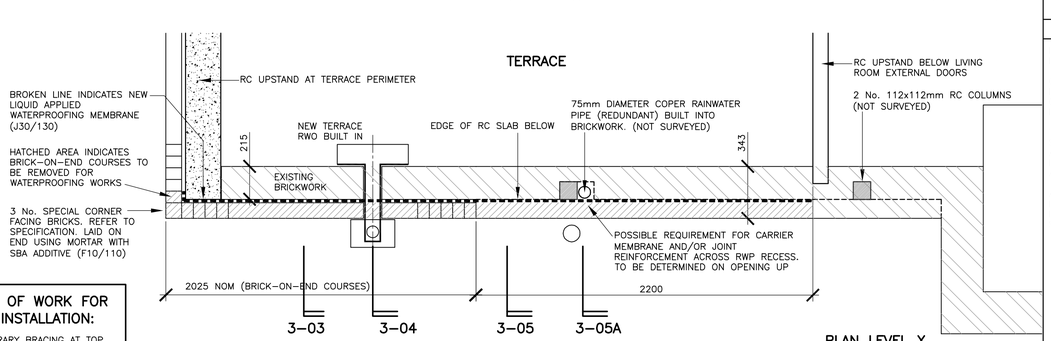

PLAN LEVEL X
SCALE 1:20

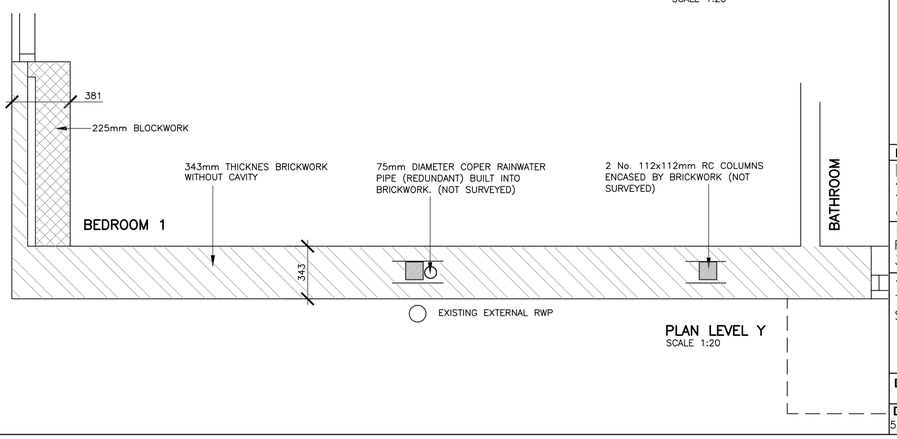

PLAN LEVEL Y
SCALE 1:20

NOTES

FIGURED DIMENSIONS MUST BE TAKEN IN PREFERENCE TO SCALED DIMENSIONS

CONTRACTORS, SUB-CONTRACTORS AND SUPPLIERS MUST VERIFY ALL DIMENSIONS ON SITE BEFORE COMMENCING ANY WORK OR MAKING ANY SHOP DRAWINGS.

THIS DRAWING IS TO BE READ IN CONJUNCTION WITH STRUCTURAL, MECHANICAL AND ELECTRICAL DRAWINGS AND ALL OTHER RELEVANT INFORMATION. ANY DISCREPANCIES ARE TO BE REPORTED TO THE ARCHITECTS.

ALL DIMENSIONS AND DETAILS HAVE BEEN TAKEN FROM EXISTING RECORDS. THE CONTRACTOR IS REQUIRED TO CHECK DIMENSION AND DETAILS ON SITE.

TENDER

Rev	Date	Description	By
–	–	–	–

Bickerdike Allen Partners
121 Salusbury Road London NW6 6RG
Tel: (0207) 625 4411 Fax: (0207) 625 0250
e-mail: mail@bickerdikeallen.com

Project
REMEDIAL WORKS
38 MILLFIELD LANE, LONDON N6 6JB

Title
TERRACE DETAILS
SHEET 3 OF 5

Drawn	Checked	Apprvd	Job ref	Pha
GJ			6822	–
Date	**Scale**	**Status**	AA3-03	**Rev**
5/3/09	1:5 1:20	T		–