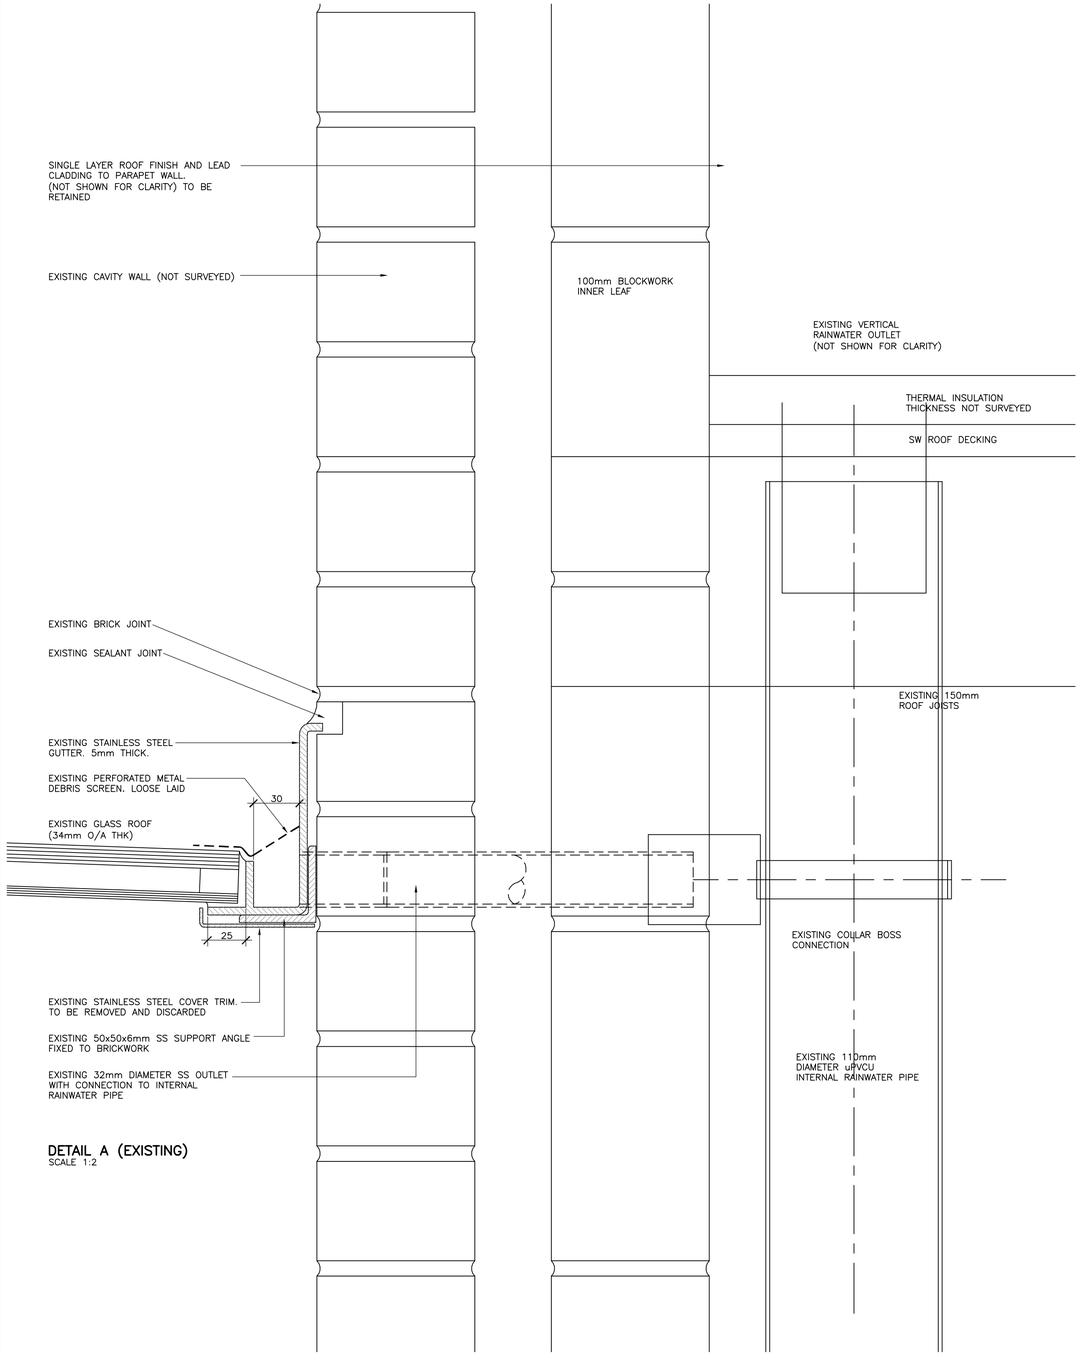

DETAIL A (EXISTING)
SCALE 1:2

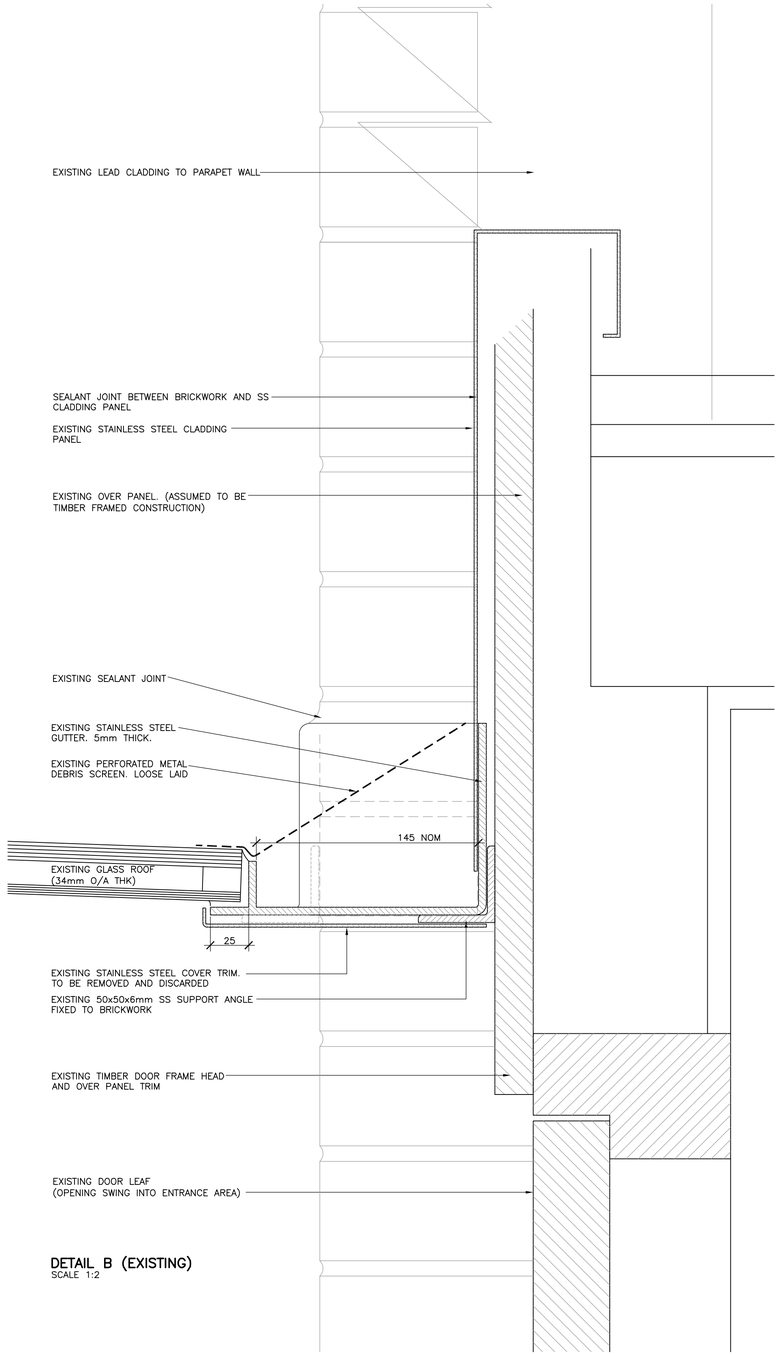

DETAIL B (EXISTING)
SCALE 1:2

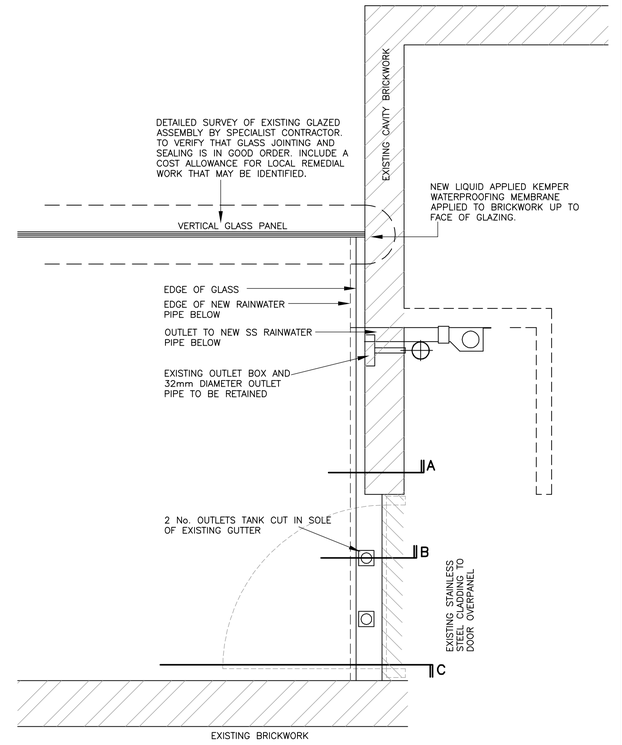

KEY PLAN:
ENTRANCE ROOF GLAZING
SCALE 1:20

NOTES

FIGURED DIMENSIONS MUST BE TAKEN IN PREFERENCE TO SCALED DIMENSIONS

CONTRACTORS, SUB-CONTRACTORS AND SUPPLIERS MUST VERIFY ALL DIMENSIONS ON SITE BEFORE COMMENCING ANY WORK OR MAKING ANY SHOP DRAWINGS.

THIS DRAWING IS TO BE READ IN CONJUNCTION WITH STRUCTURAL, MECHANICAL AND ELECTRICAL DRAWINGS AND ALL OTHER RELEVANT INFORMATION. ANY DISCREPANCIES ARE TO BE REPORTED TO THE ARCHITECTS.

ALL DIMENSIONS AND DETAILS HAVE BEEN TAKEN FROM EXISTING RECORDS. THE CONTRACTOR IS REQUIRED TO CHECK DIMENSION AND DETAILS ON SITE.

NOTE THE REQUIREMENTS FOR SPECIAL PROTECTION TO ADJACENT EXISTING ELEMENTS OF CONSTRUCTION DURING THESE WORKS. REFER TO SPECIFICATION

THE SUBCONTRACTOR UNDERTAKING THE WORK IS RESPONSIBLE FOR TAKING AND/OR VERIFYING ALL DIMENSIONS BY SITE SURVEY BEFORE FABRICATION

TENDER

Rev	Date	Description	By
–	–	–	–

Bickerdike Allen Partners
121 Salusbury Road London NW6 6RG
Tel: (0207) 625 4411 Fax: (0207) 625 0250
e-mail: mail@bickerdikeallen.com

Project
REMEDIAL WORKS
38 MILLFIELD LANE, LONDON N6 6JB

Title
MODIFICATIONS
GLASS ROOF OVER ENTRANCE AREA
EXISTING ASSEMBLY
SHEET 1 OF 5

Drawn	Checked	Apprvd	Job ref	Pha
GJ			6822	–
Date	**Scale**	**Status**	AA5-01	**Rev**
12/3/09	1:2 1:20	T		–