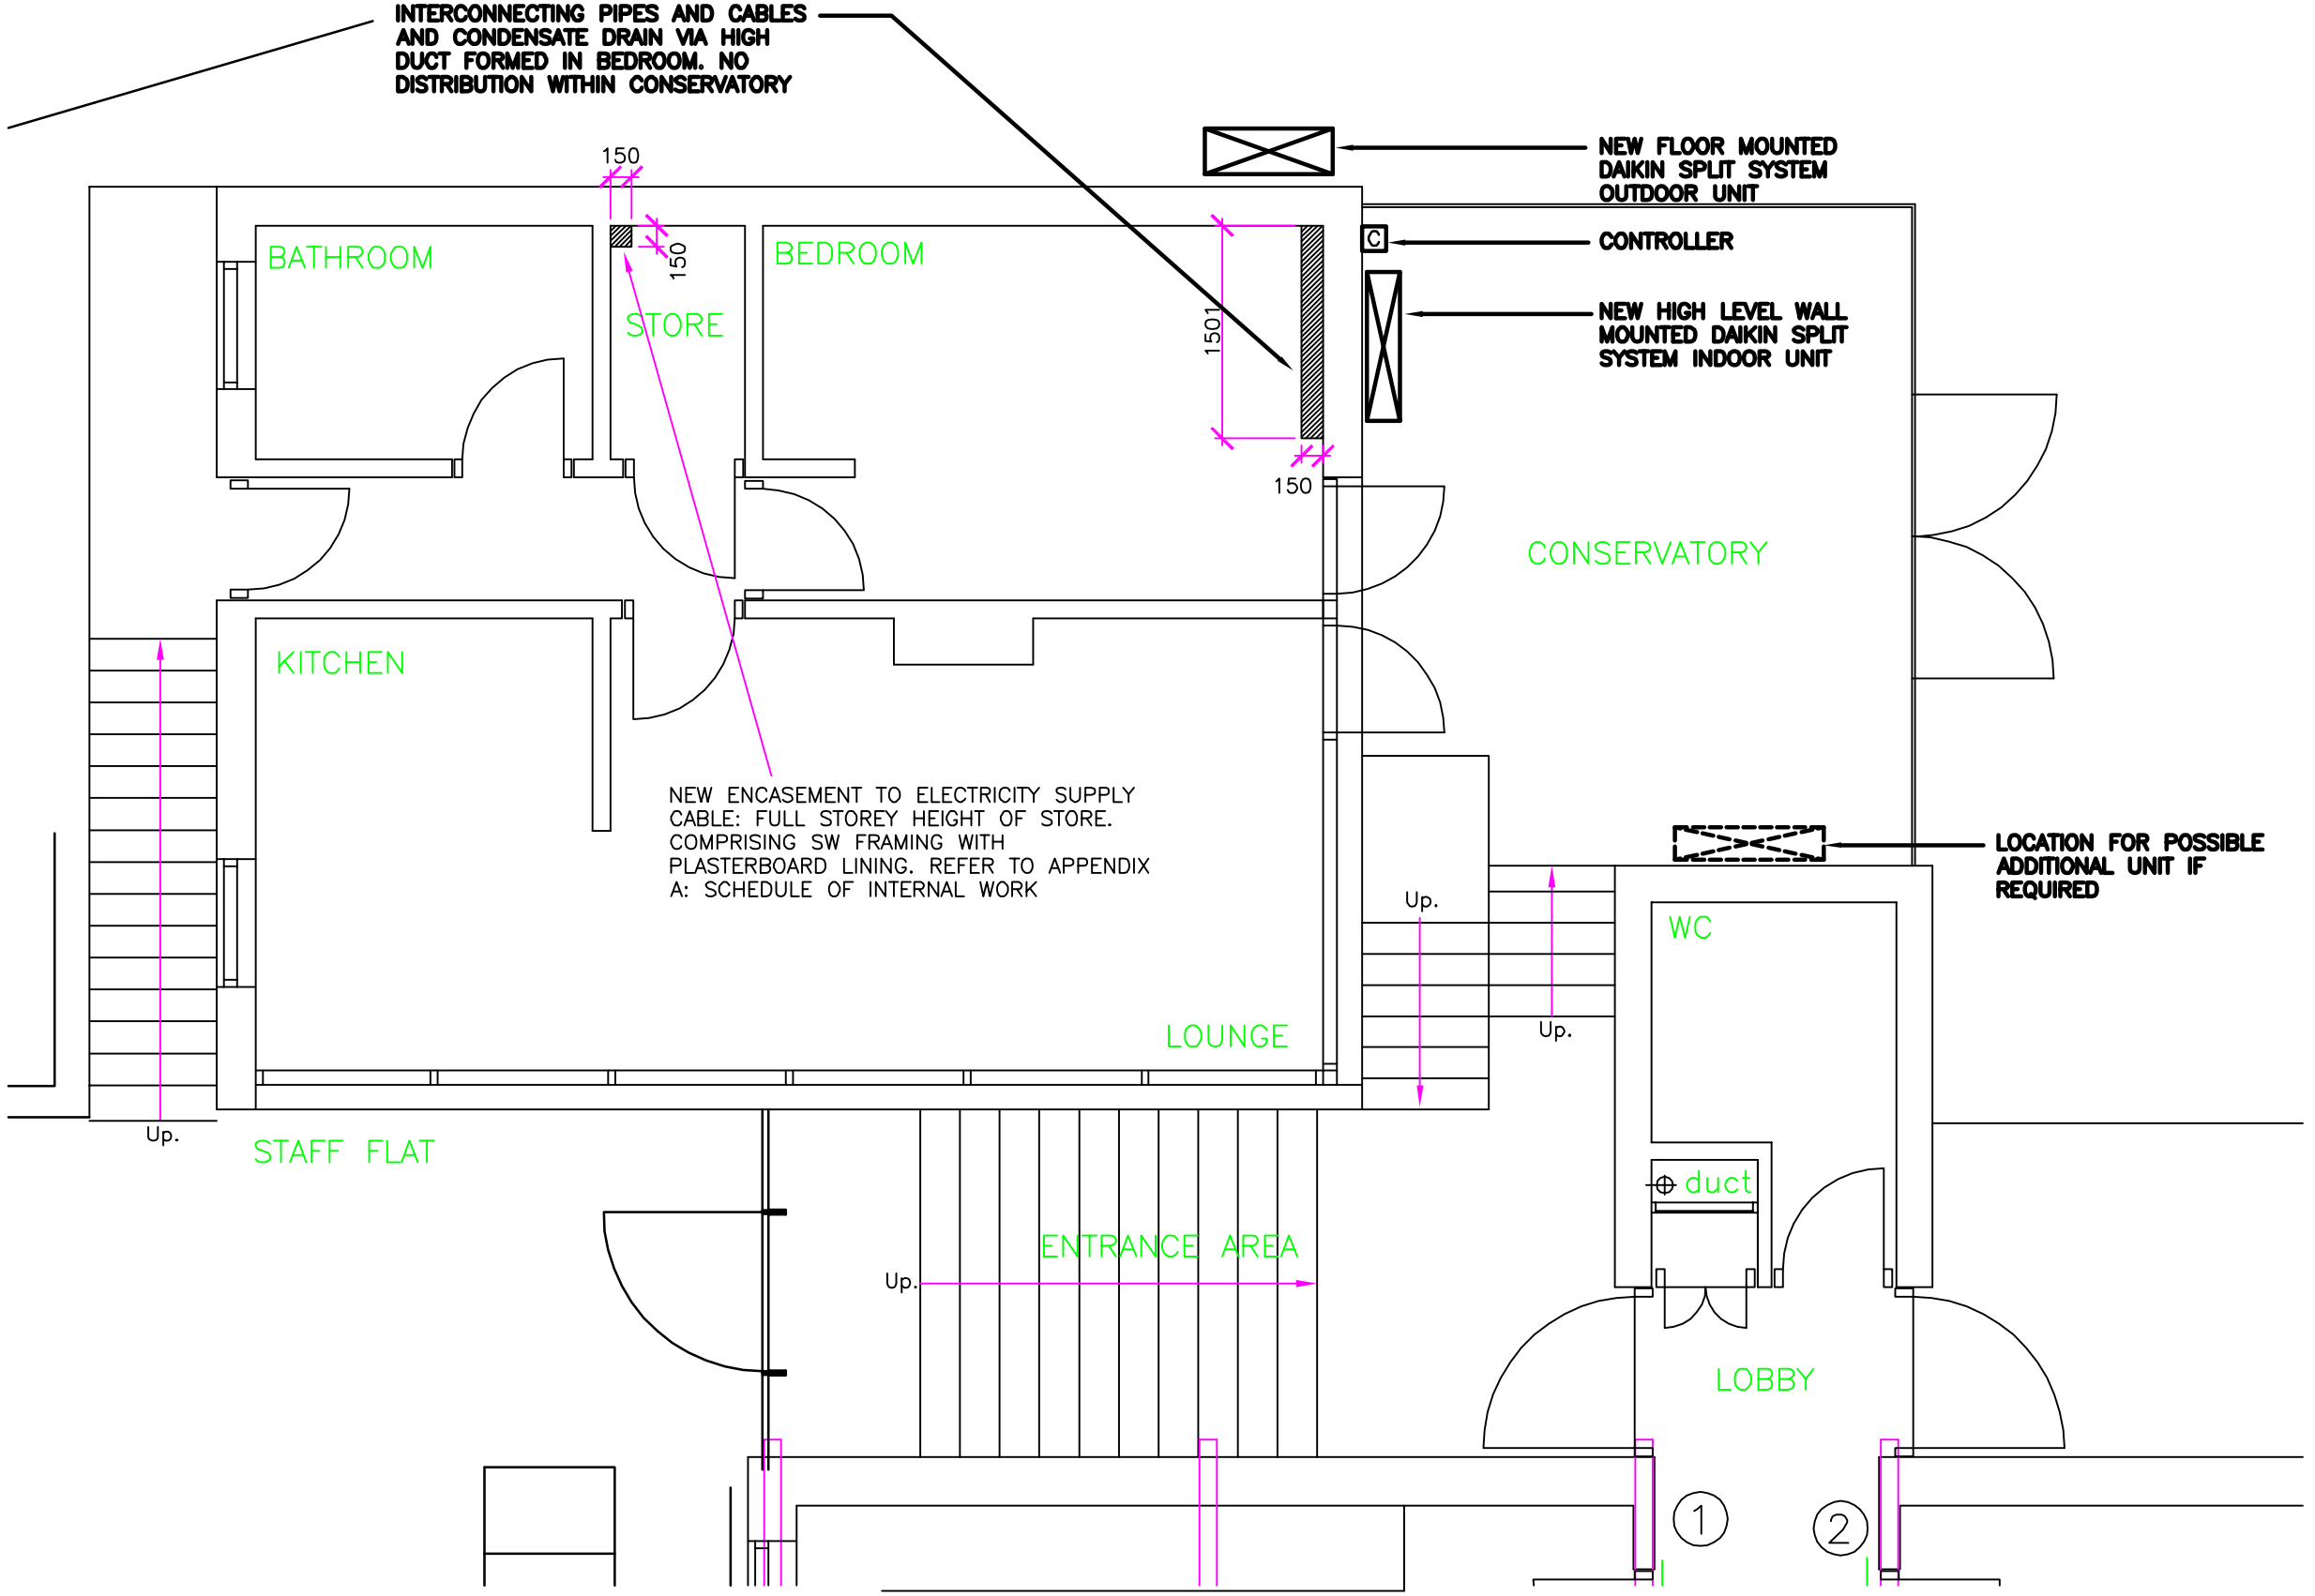

ALL DIMENSIONS ARE APPROXIMATE & MUST BE CHECKED ON SITE. DO NOT SCALE THIS DRAWING. THIS DRAWING MUST E READ IN CINJUNCTION WITH ALL ASSOCIATED RELEVANT DRAWINGS & DOCUMENTATION. BEFORE WORKS START ON SITE CDM PARTNERSHIP MUST BE INFORMED OF ANY VARIATIONS OR DISCREPENCIES.

NOTES

READ INCONJUNCTION WITH SPECIFICATION.

REFER TO SPECIFICATION FOR DAIKIN SPLIT SYSTEM DETAILS.

AMENDMENTS

REF	DATE	DESCRIPTION
		TENDER ISSUE

CDM PARTNERSHIP
10A ALBION STREET, DUNSTABLE, BEDS LU6 1SA
Tel : 01582 472457 Fax : 01582 472458
Email : office@cdmpartnership.co.uk

PROJECT
38 MILLFIELD LANE

TITLE
CONSERVATORY COOLING

DATE	DRAWN
MAY 2009	ACS
SCALE 1:50	DRG No. 5813/M/1001

PDF created with pdfFactory trial version www.pdffactory.com