A1

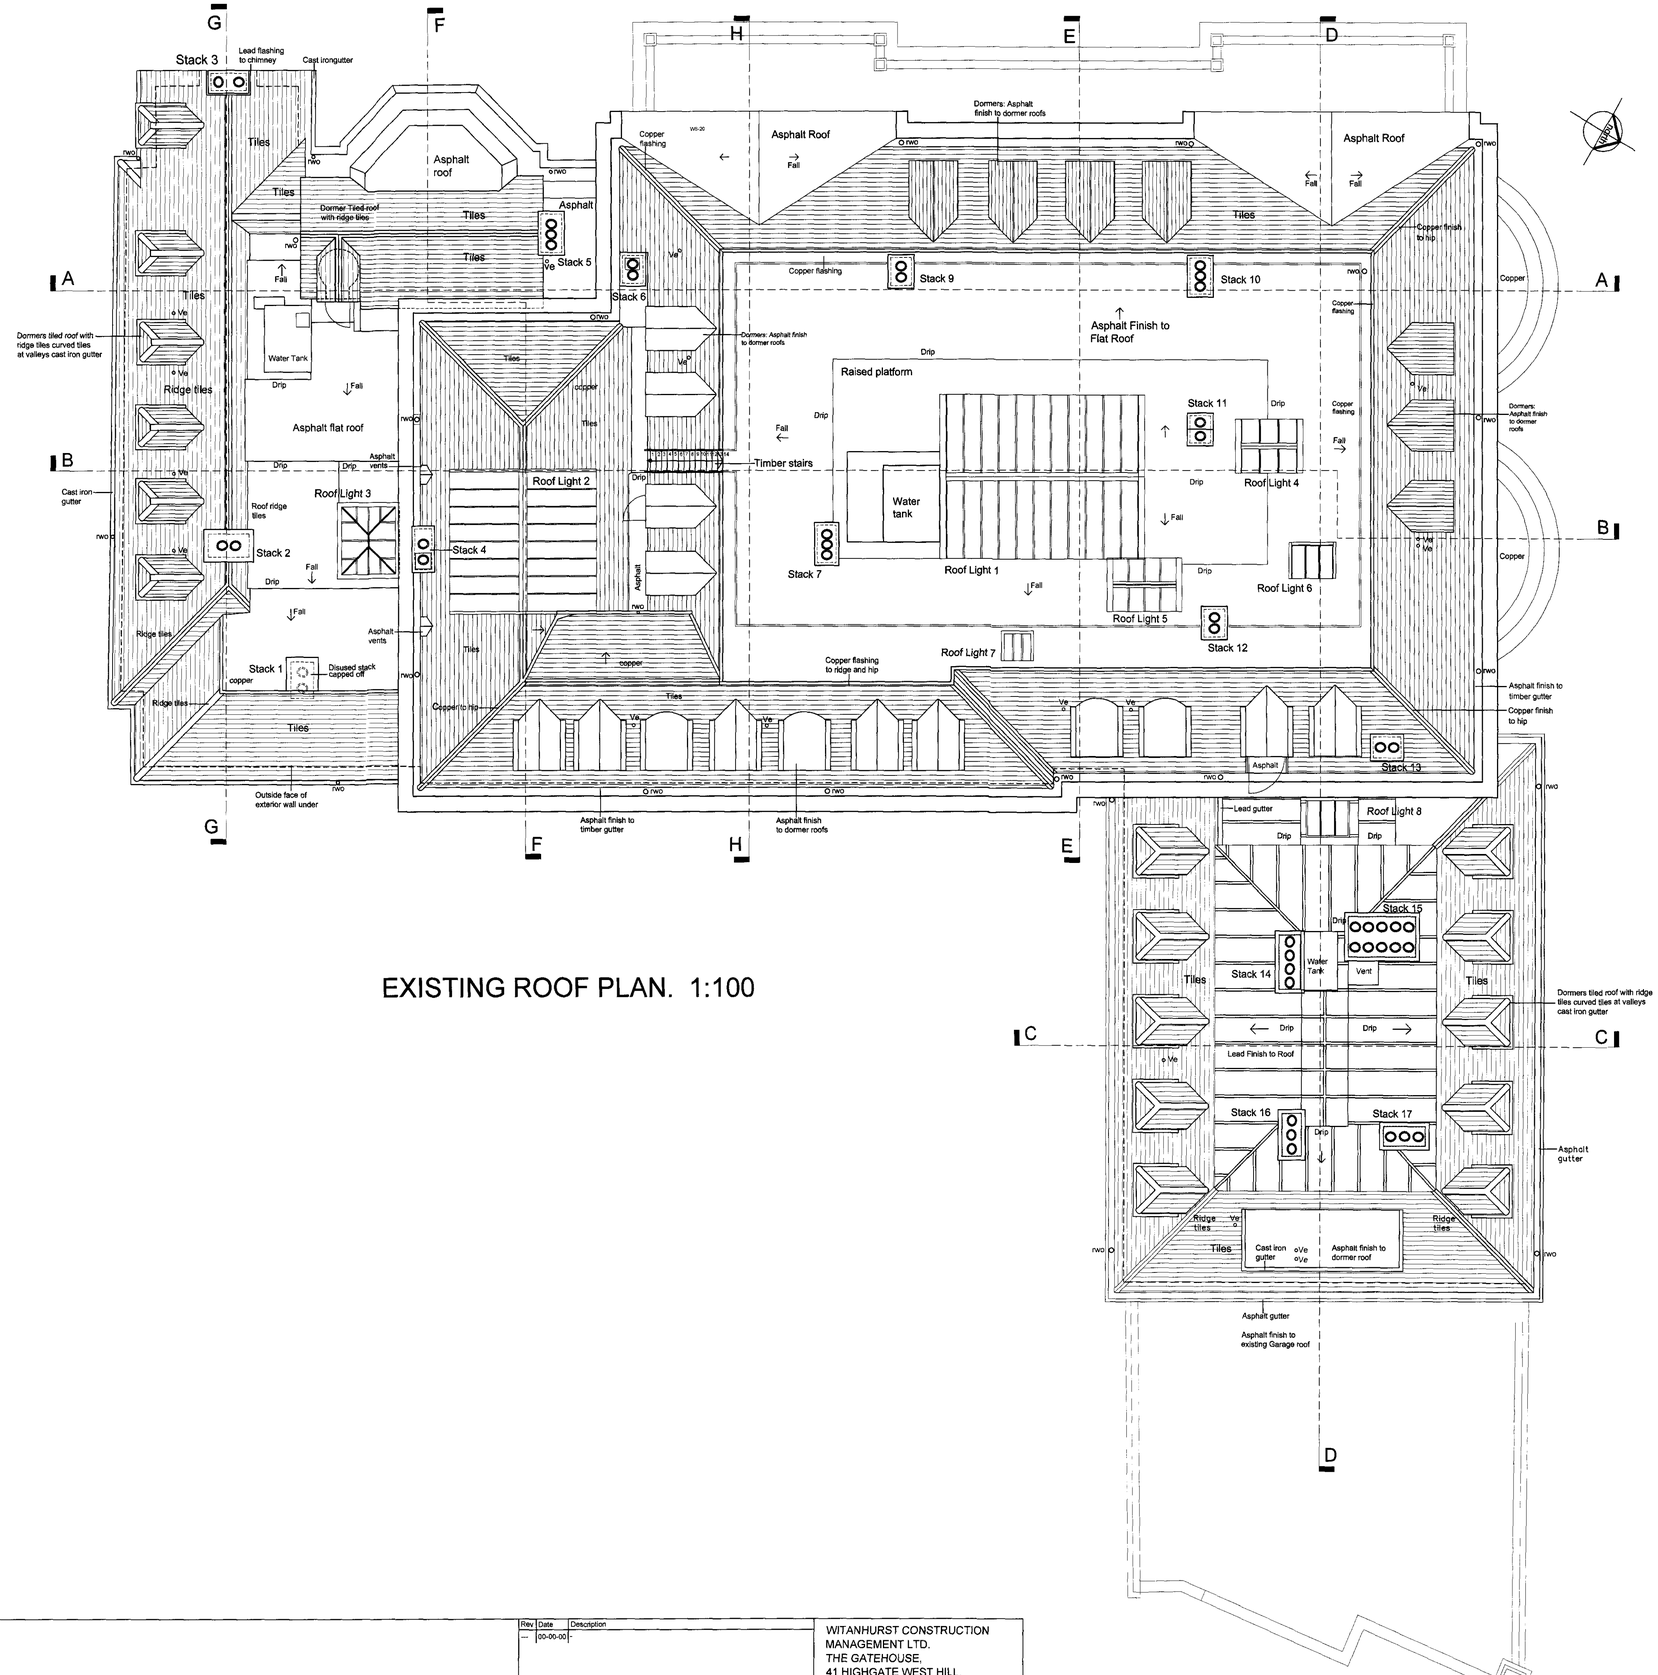

EXISTING ROOF PLAN. 1:100

0 1m 5m

Notes:

Rev	Date	Description
---	00-00-00	-

WITANHURST CONSTRUCTION MANAGEMENT LTD.
THE GATEHOUSE,
41 HIGHGATE WEST HILL,
LONDON, N6 6LS.

Client:
-
-

Title:
GENERAL ARRANGEMENT
ROOF PLAN

Project:
WITANHURST HOUSE, 41 HIGHGATE

Date: 30-06-09

Drawing No: 601-E-007

Rev: 000