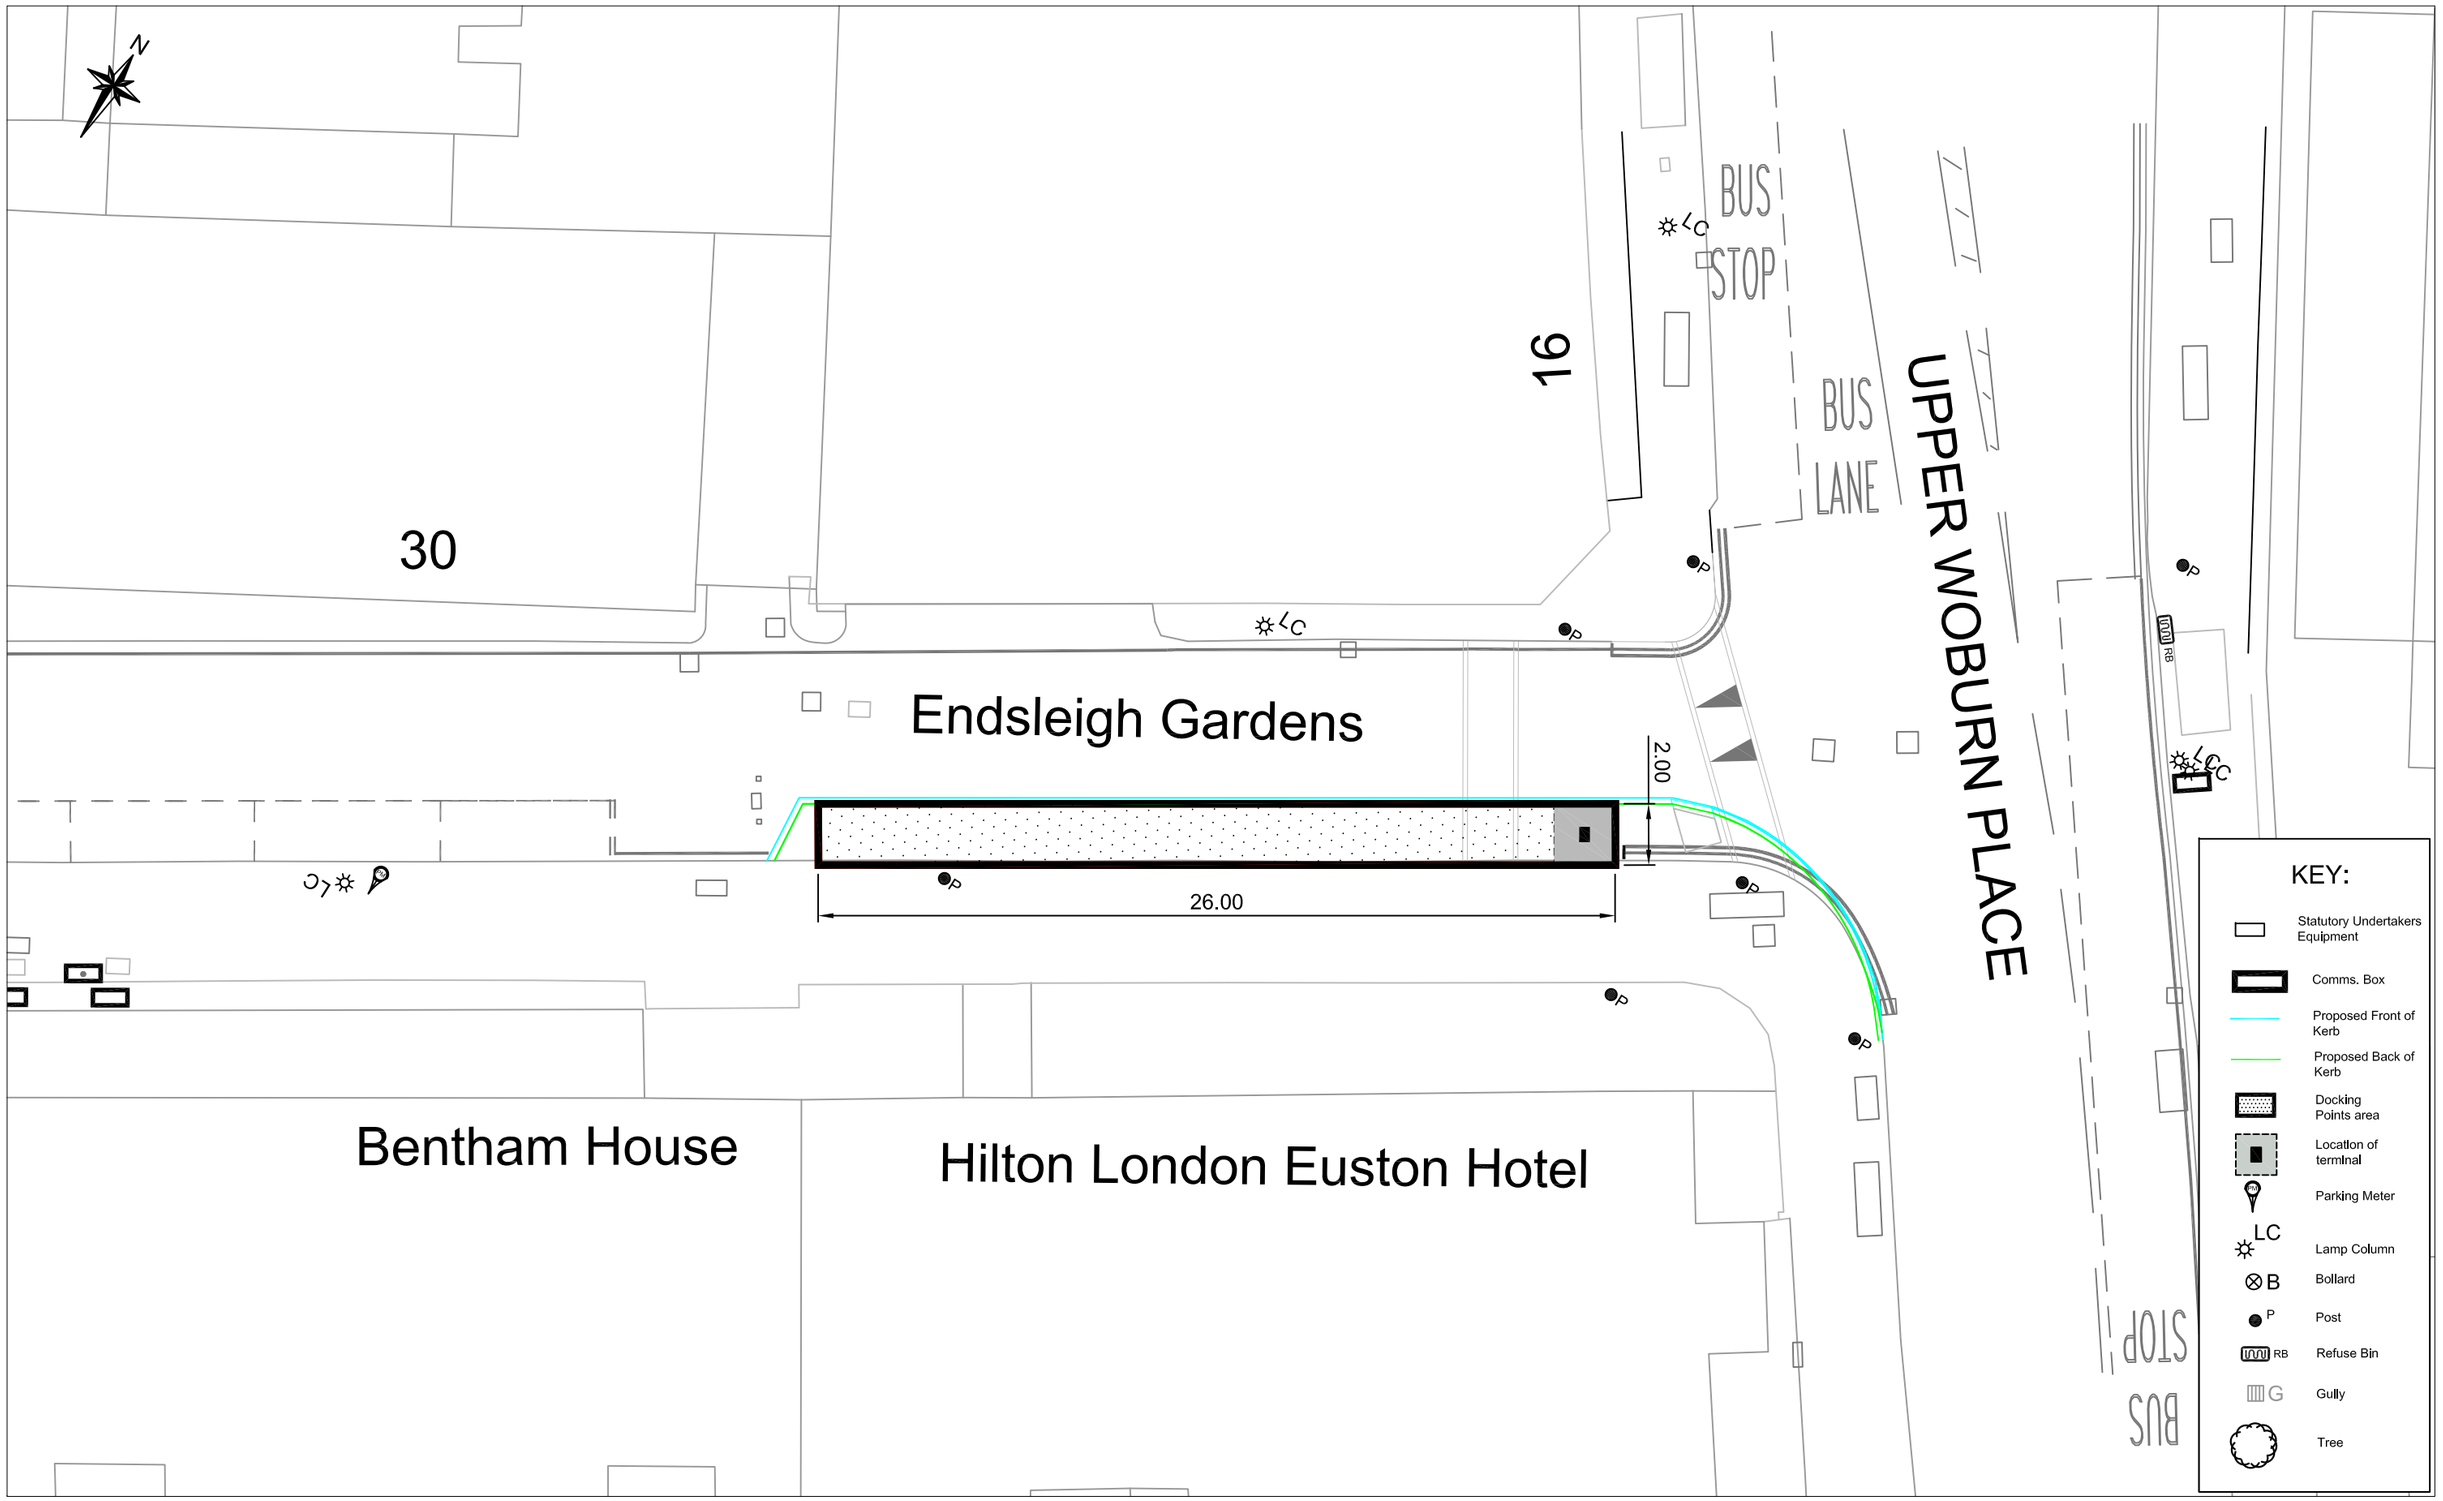

Camden
Engineering Service
London Borough of Camden
Town Hall, Argyle Street
London WC1H 8EQ
Tel 020 7278 4444
Fax 020 7974 6952
DX 2106 Euston
Minicom 020 7974 6866

Awarded for excellence

INVESTOR IN PEOPLE

Project
GENERAL ARRANGEMENT
CENTRAL LONDON CYCLE
HIRE SCHEME

Drawing Title
Site 75
Endsleigh Gardens

Rev	By	Date	Amendments
B	R.P.	01.04.09	Minor Amendments by TfL
A	K.B.	27.02.09	Preliminary

Scale 1 :200 @ A3	Date July 09
Drawn By K.B.	File Ref TE596PI0075-1
Checked By J.B	Dwg Name TE596PI0075-1.dwg
Drawing Location P:\TE\TE596PI0075-1	SFM Ref 02/610243
Drawing Number TE596PI0075-GA	Post Code WC1
Rev. C	