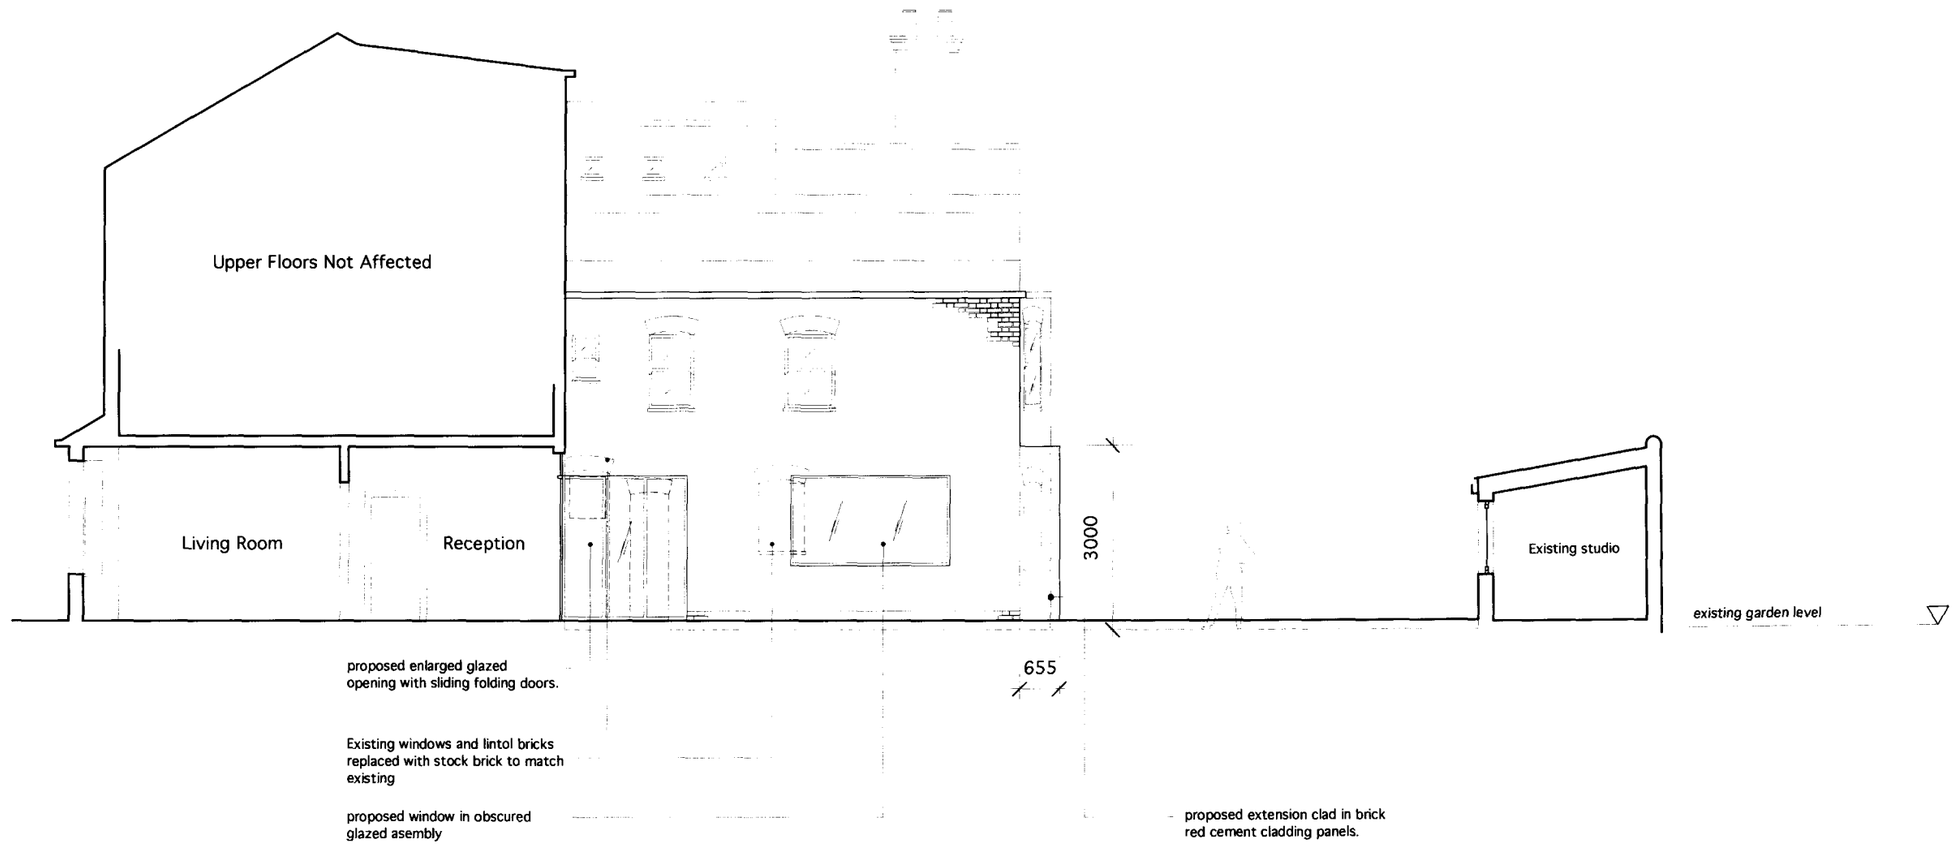

Notes

These plans and specifications prepared by Robert Dye Associates as instruments of professional service shall remain the property of *Robert Dye Associates*

These plans may not be copied or re-used without the express written consent of
Robert Dye Associates. The use of these plans for construction is permitted only
when specifically released for construction reference by a dated authorised signature.

These plans are project and site specific and shall only be used for their intended
purpose unless otherwise permitted by written consent of Robert Dye Associates.

All dimensions shown are indicative and must be double checked on site by
the contractor. Any inconsistencies found must be reported to Robert Dye Associates.

DO NOT SCALE FROM THE DRAWING

Scale bar 1:100

m 5

Rev	Date	Notes

robertdye
Robert Dye Associates
Unit A2 Linton House 39-51 Highgate Road London NW5 1RS
tel: 020 7267 9388 www.robertdye.com
fax: 020 7267 9345 email: info@robertdye.com

project: 190 - 9 Ravenshaw Street	project no: 190
drawing: Proposed Section A-A	scale: 1:100 @ A3
	drawn by: ac
drawing no: PA 104	rev:
	date: 12.05.09
	dwg status: planning