A1

FIGURED DIMENSIONS ONLY TO BE USED

Notes

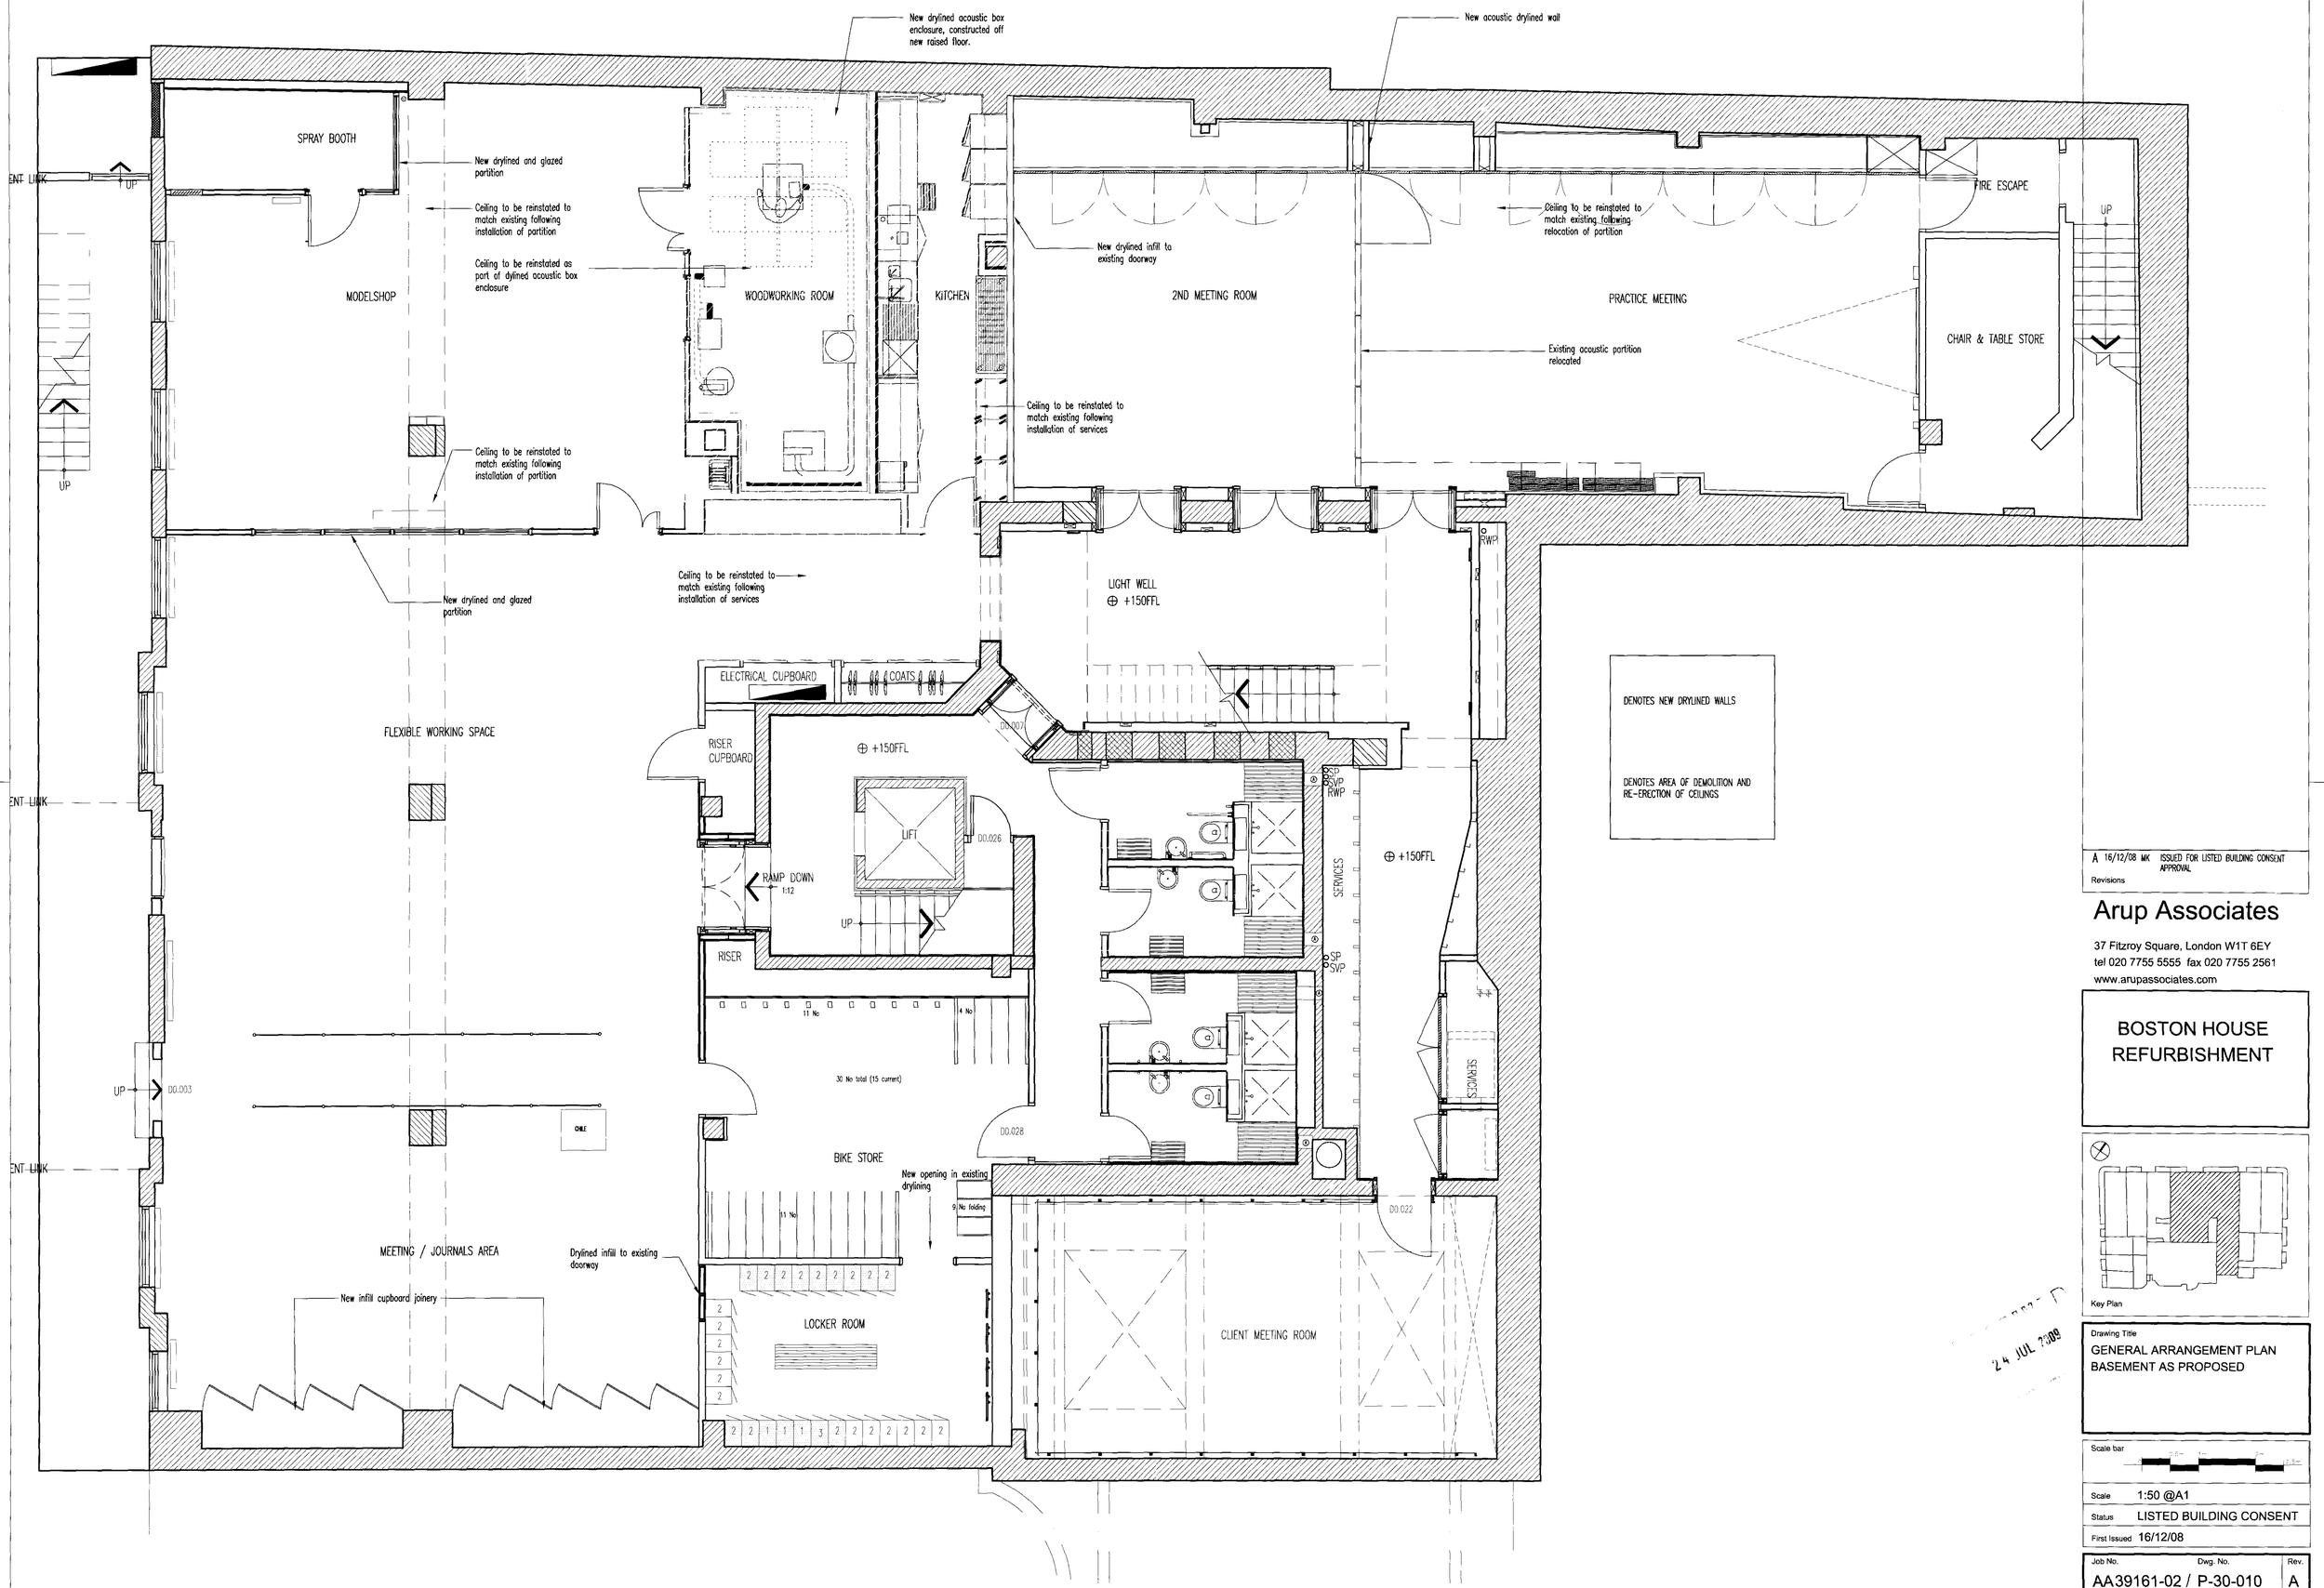

Revisions		
A	16/12/08 MK	ISSUED FOR LISTED BUILDING CONSENT APPROVAL

Arup Associates

37 Fitzroy Square, London W1T 6EY
tel 020 7755 5555 fax 020 7755 2561
www.arupassociates.com

BOSTON HOUSE REFURBISHMENT

Key Plan

Drawing Title

GENERAL ARRANGEMENT PLAN
BASEMENT AS PROPOSED

24 JUL 2009

Scale bar

Scale	1:50 @A1
Status	LISTED BUILDING CONSENT
First Issued	16/12/08

Job No.	Dwg. No.	Rev.
AA39161-02	P-30-010	A

PLOT ID: