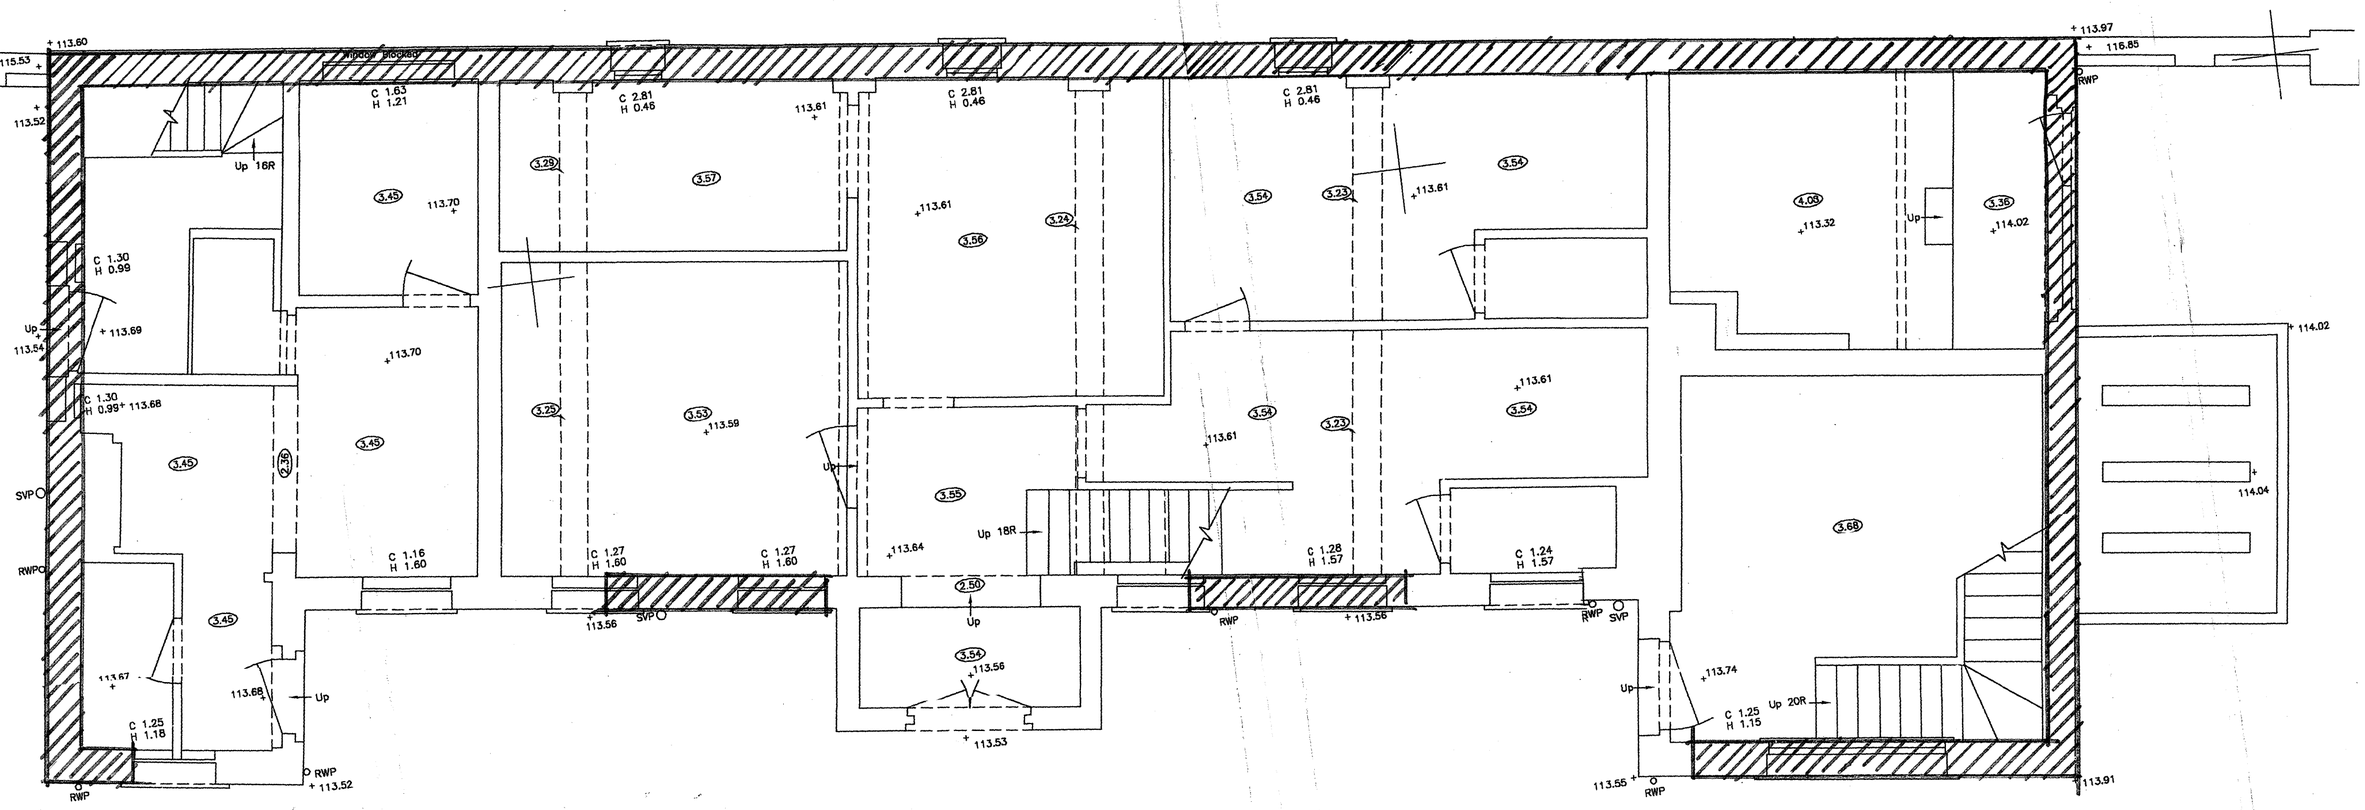

GROUND FLOOR RETENTION

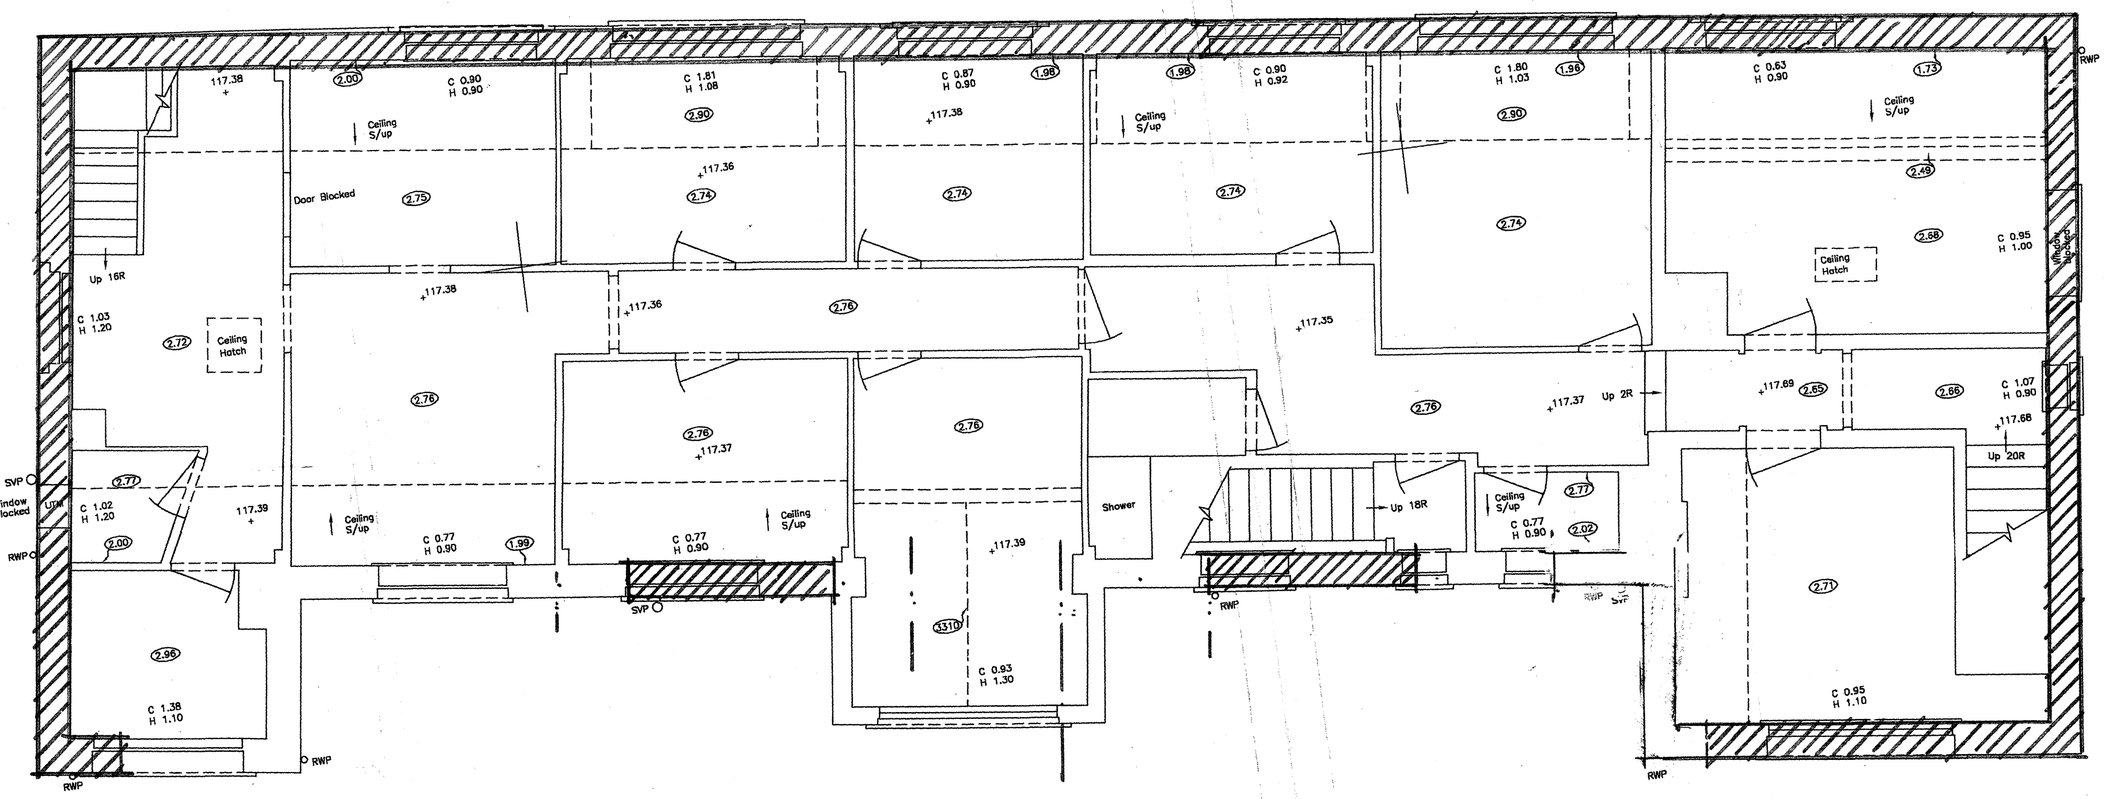

FIRST FLOOR RETENTION

REV. A REDRAWN FOLLOWING MEET JUNE 03 WITH CAMDEN P.O.

Lincoln & Campbell Associates Ltd.
Architecture & Conservation.
4 Ella Mews, Cressy Road
London NW3 2NH
Tel. +44 (0)20 7485 7442
Fax:+44(0)20 7267 9779
e-mail: mail@lincolnandcampbell.com

Project:–
COACH HOUSE
KEHWOOD PLACE

Drawing:–
PLANS INDICATING RETENTION

Scale	Drawn	Checked	Date
1:50			JUNE 03

Job No	Drg No	Rev
955	12	A